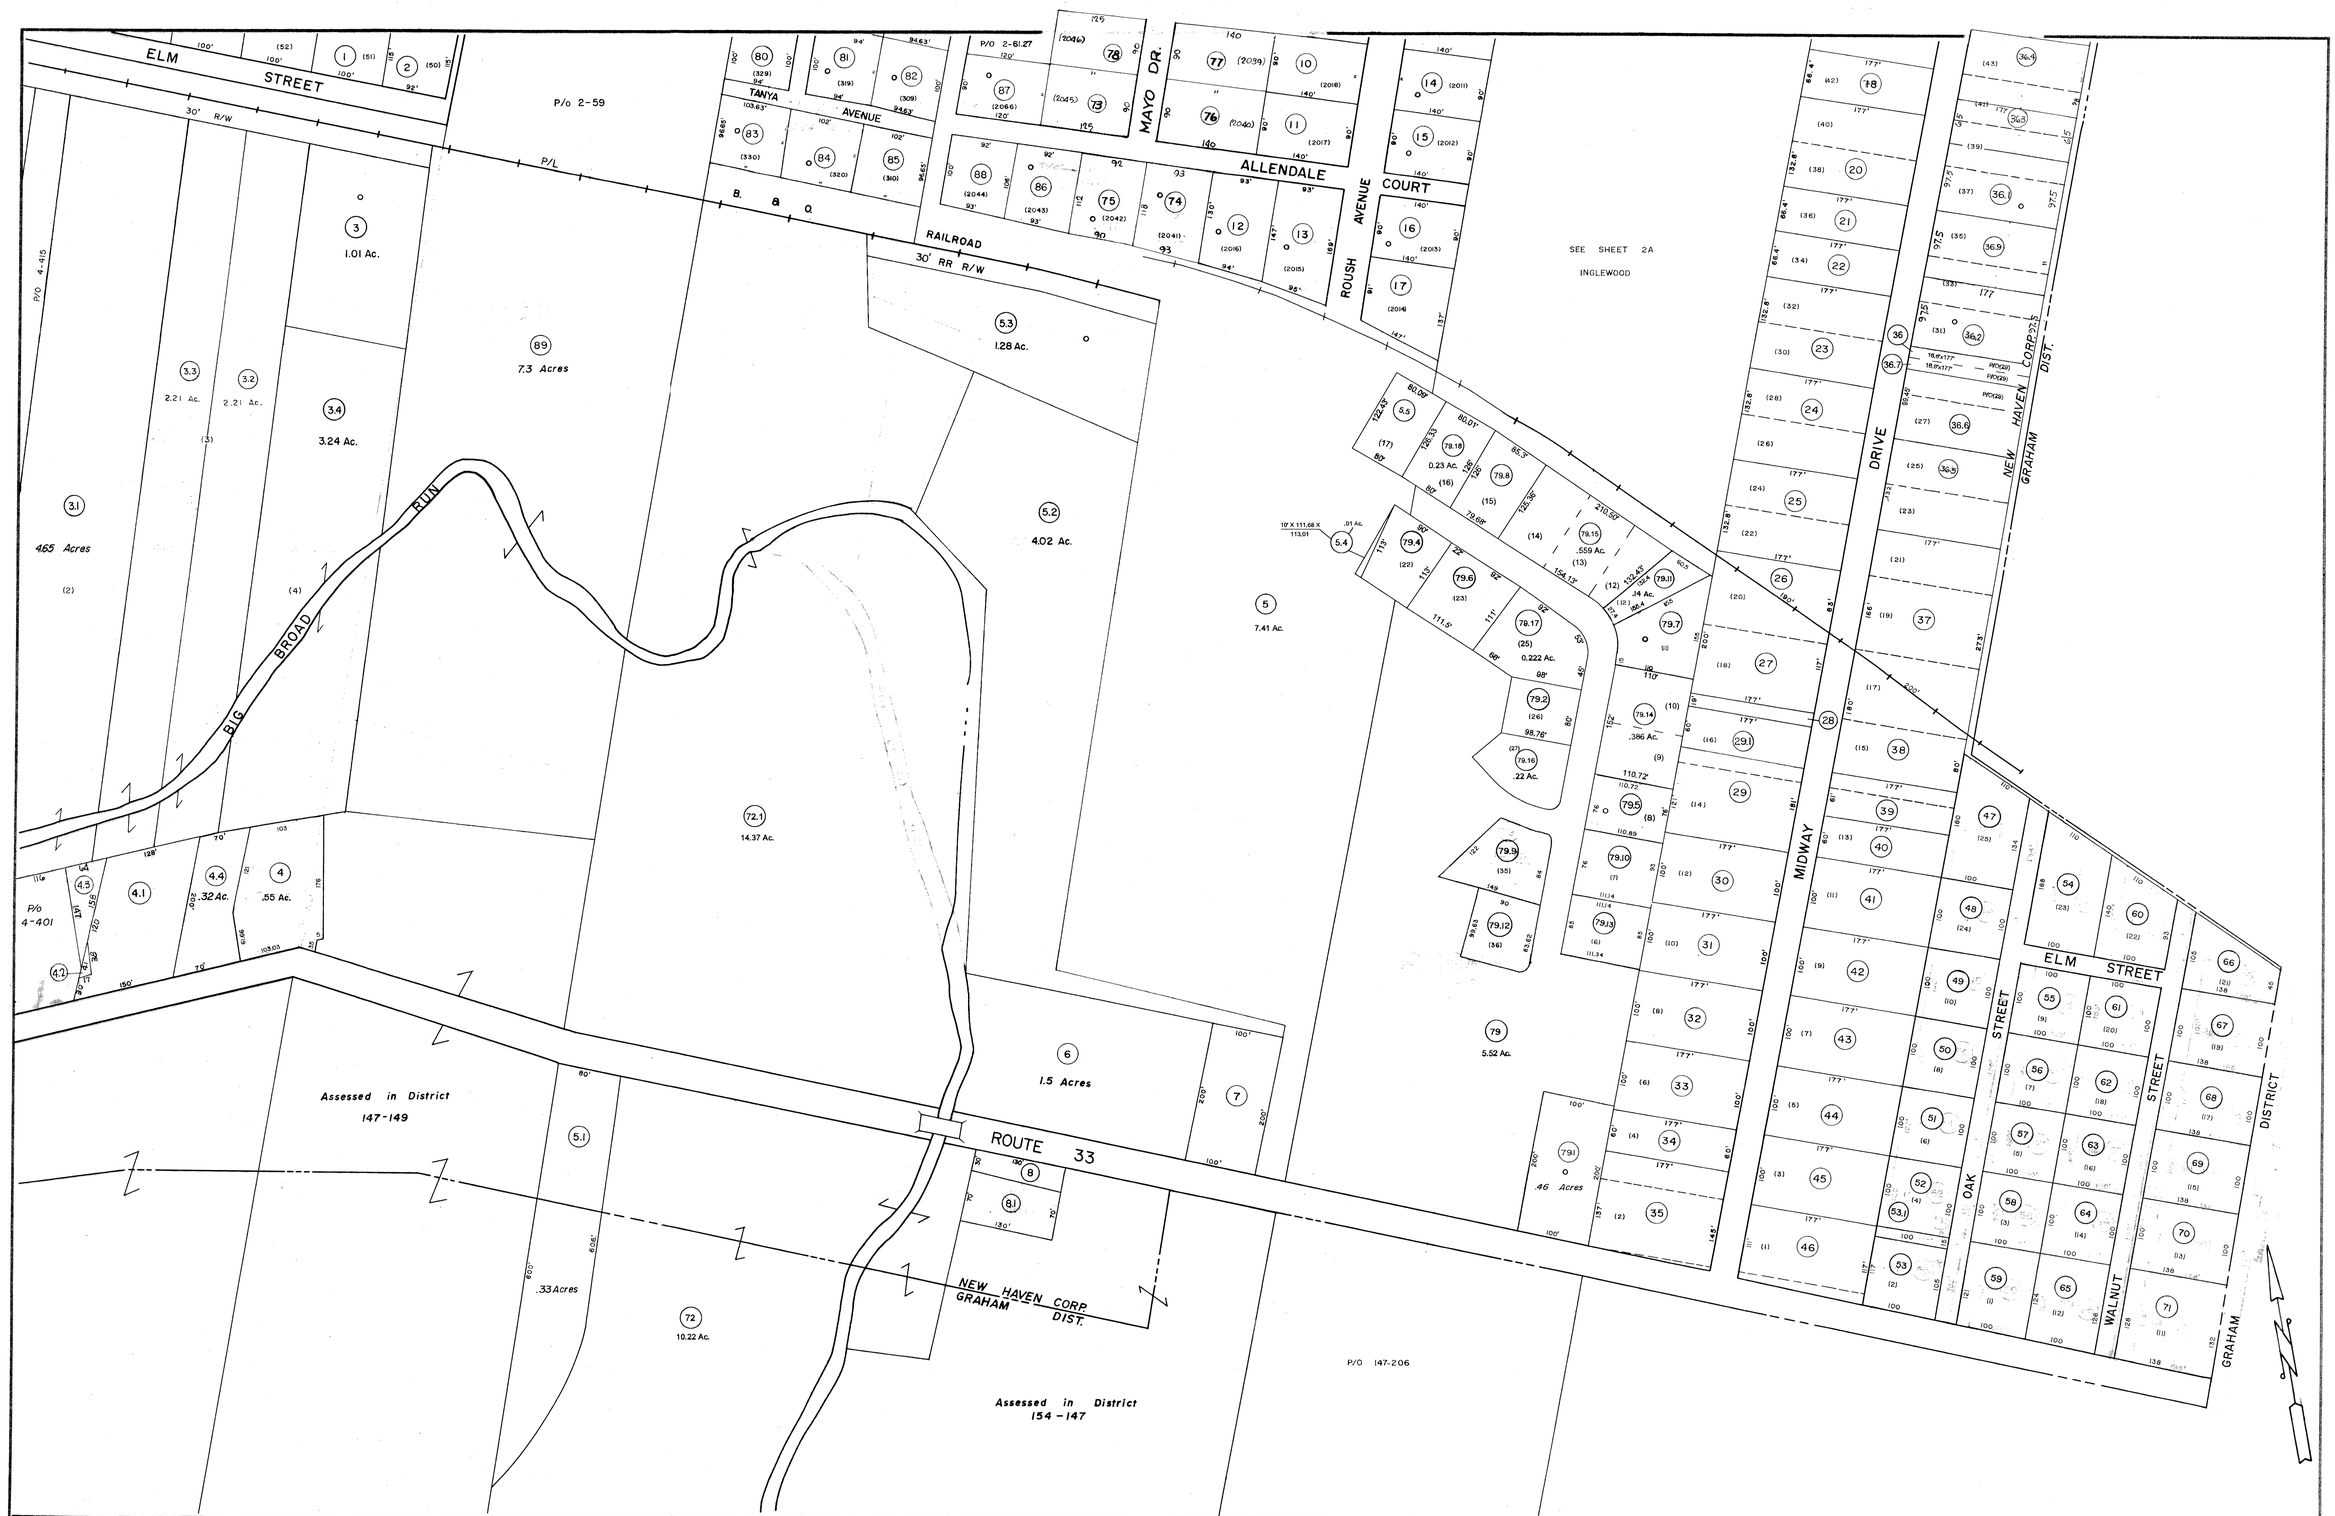

For Tax Purposes Only

Prepared by
ASSESSMENT EQUALIZATION DIV.
STATE TAX COMMISSIONER
CHARLESTON, W.VA.

Property line		Original lot line	
Edge of pavement or roadway		Deed lot number	(15)
Corporation line		Parcel or index number	(99)
District line		Improvement	o
County line		Railroad	

1	Quality 24/72 Law.	9	10-1-2001 J.E.B	17	PENTREE, INC. 7-1-83
2	9-74 PAM	10	11-15-2002 JEB	18	
3	REV. TO 1-1-89 REB	11	8-25-03,2-23,8-16-04 RDT	19	
4	Revised to 2-1-89 [illegible]	12	1-20,12-15-05 RDT 03-06-06 RDT	20	
5	OGIS 12-93 RD	13	8-15-06 RDT	21	
6	OGIS 1/13/96 SAJ	14		22	
7	7-1-98 J.E.B	15		23	
8	10-1-99 J.E.B	16		24	

Revisions

KEY MAP

	2
4	5

MASON COUNTY

STATE OF WEST VIRGINIA

Office of Assessor

DISTRICT
NEW HAVEN

SHEET NO: 5

Date, Aerial Photography:
Photo No:

Date, Map:
Scale: 1" = 100'