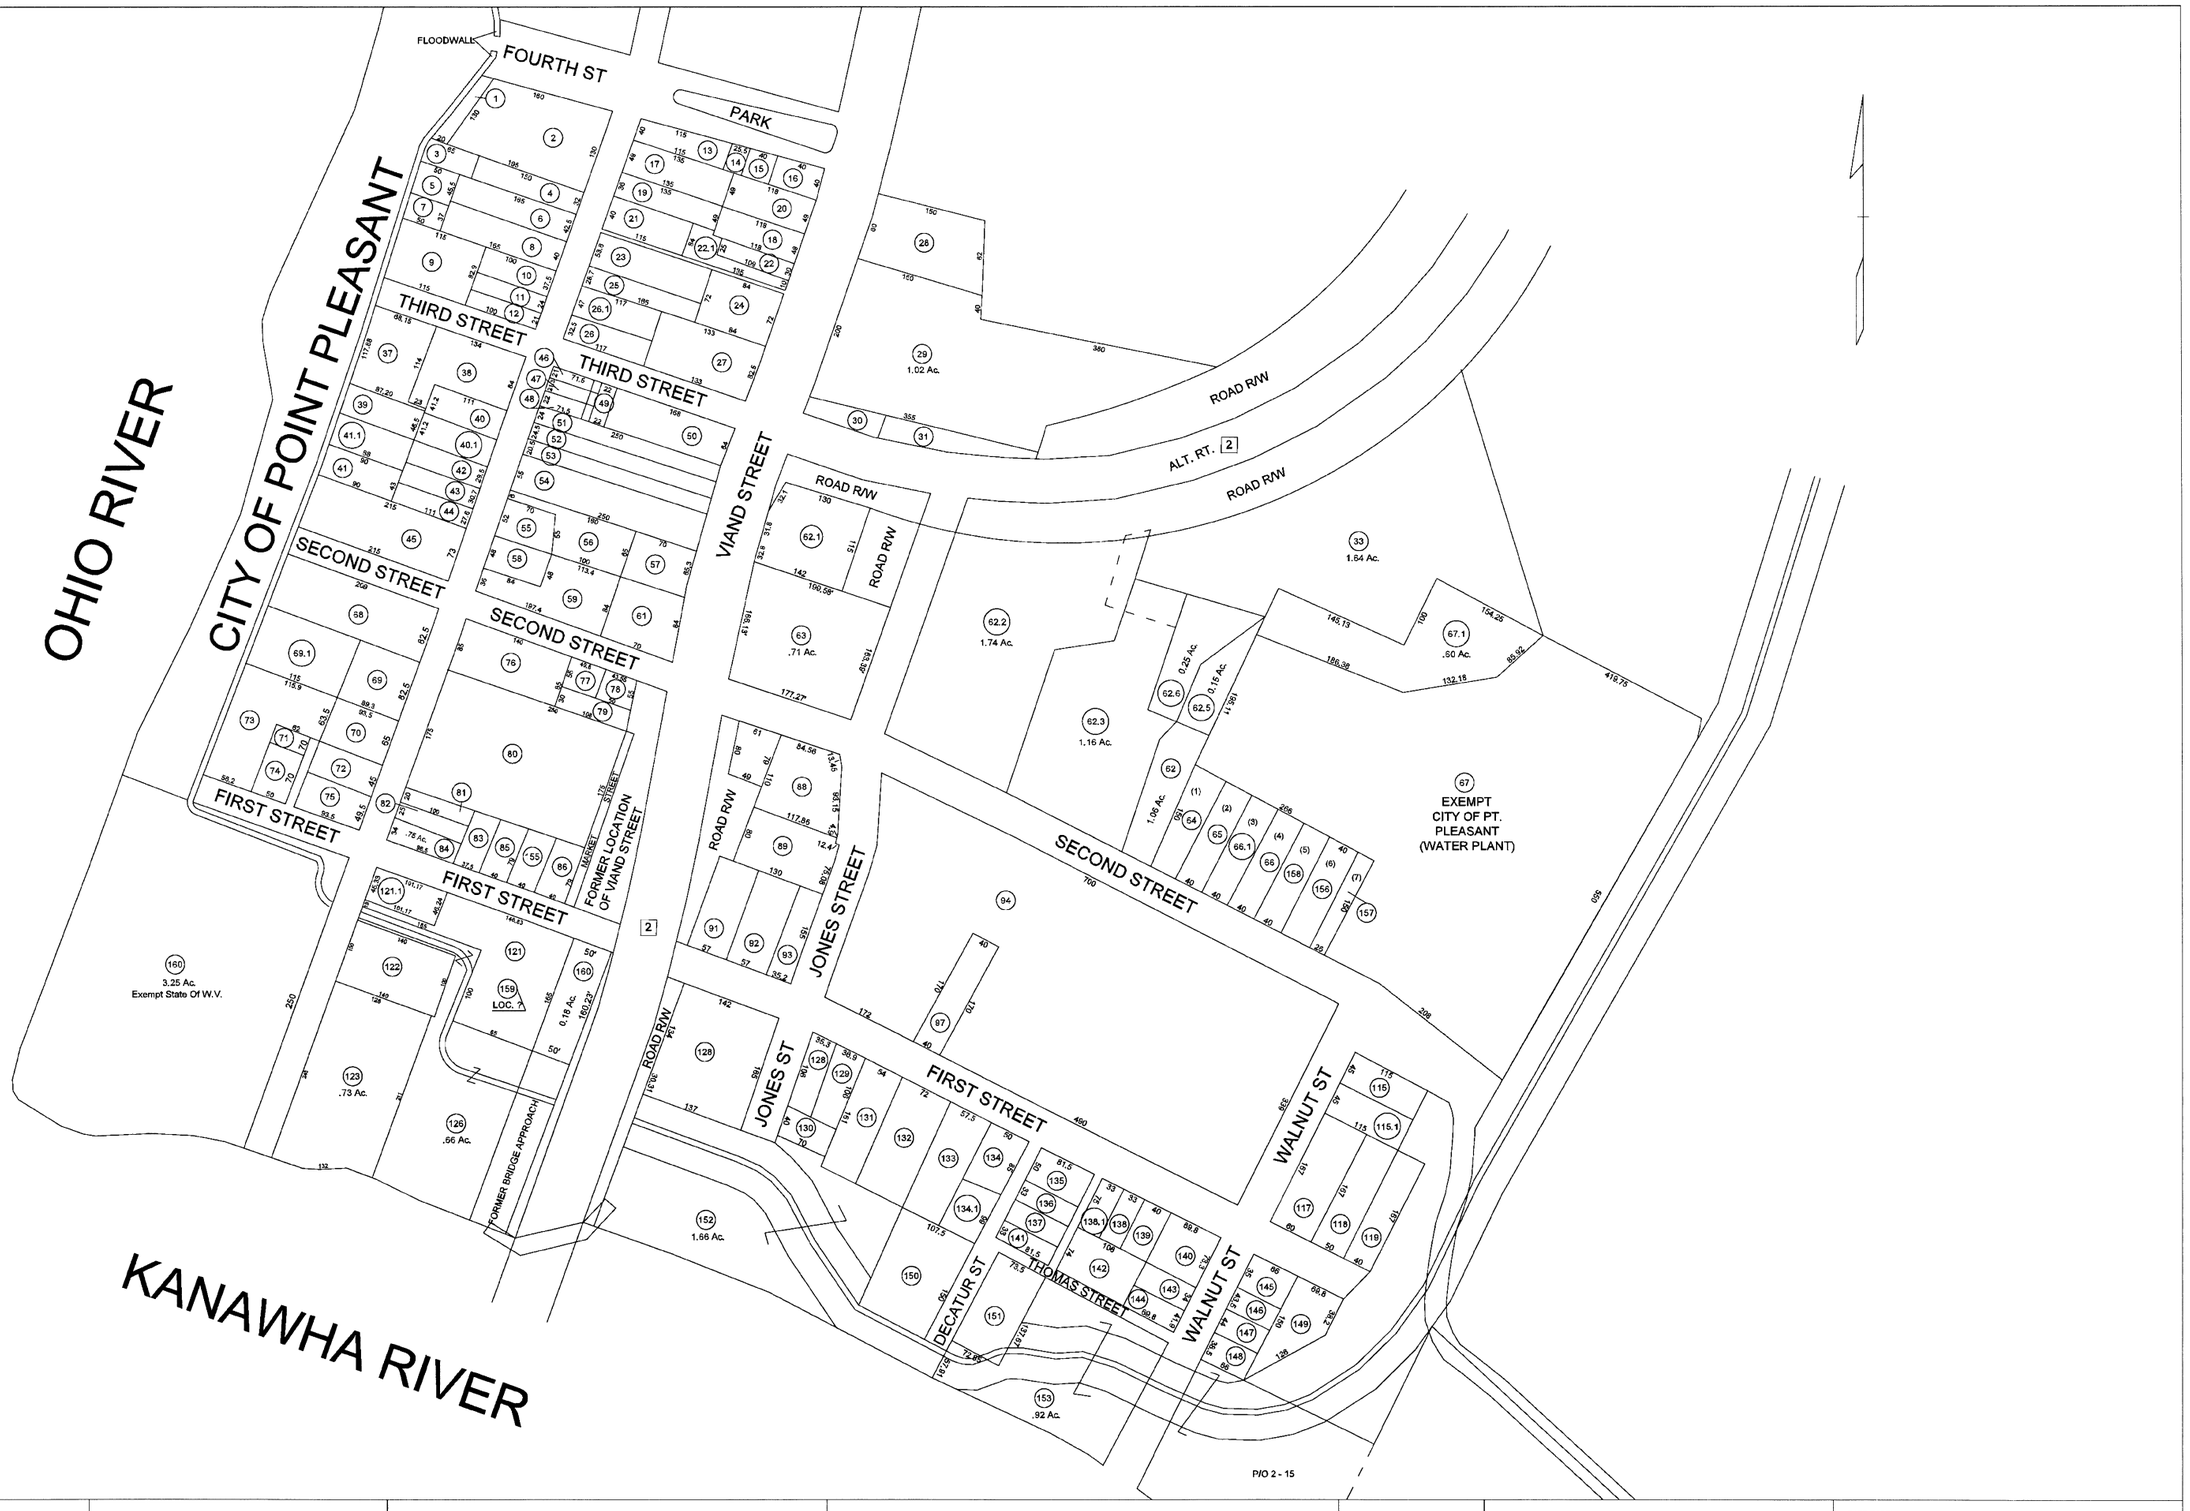


FOR TAX PURPOSES ONLY
PREPARED BY:
MASON COUNTY
ASSESSOR'S OFFICE

ALL TAX MAPS CREATED UNDER THE PROVISIONS OF REAPPRAISAL LEGISLATION ARE THE PROPERTY OF MASON COUNTY WEST VIRGINIA AND THE REPRODUCTION, COPYING, DISTRIBUTION, OR SALE OF SUCH TAX MAPS OR ANY COPIES THEREOF WITHOUT THE WRITTEN PERMISSION OF THE MASON COUNTY ASSESSOR IS PROHIBITED BY LAW.

LEGEND

| | |
|---|---|
| PROPERTY LINE | ORIGINAL LOT LINE |
| ROADWAY RIGHT OF WAY | DEED LOT NUMBER (15) |
| CORPORATION LINE | PARCEL OR INDEX NUMBER (70) |
| DISTRICT LINE | IMPROVEMENT |
| COUNTY LINE | RAILROAD |

REVISIONS

| | | | | | |
|---|---|---|---|---|---|
| 01 | 9/1/2010 CONVERTED TO AUTO CAD PAW | 08 | | 15 | |
| 02 | 9/2/2010 PAW | 09 | | 16 | |
| 03 | | 10 | | 17 | |
| 04 | | 11 | | 18 | |
| 05 | | 12 | | 19 | |
| 06 | | 13 | | 20 | |
| 07 | | 14 | | 21 | |

KEY MAP

| | | |
|---|---|---|
| | 04 | 02 |
| | 03 | |

# MASON COUNTY
## STATE OF WEST VIRGINIA
## OFFICE OF ASSESSOR

DISTRICT
POINT PLEASANT

SHEET NO: 03

DATE, AERIAL PHOTOGRAPHY: 2003
PHOTO NO: