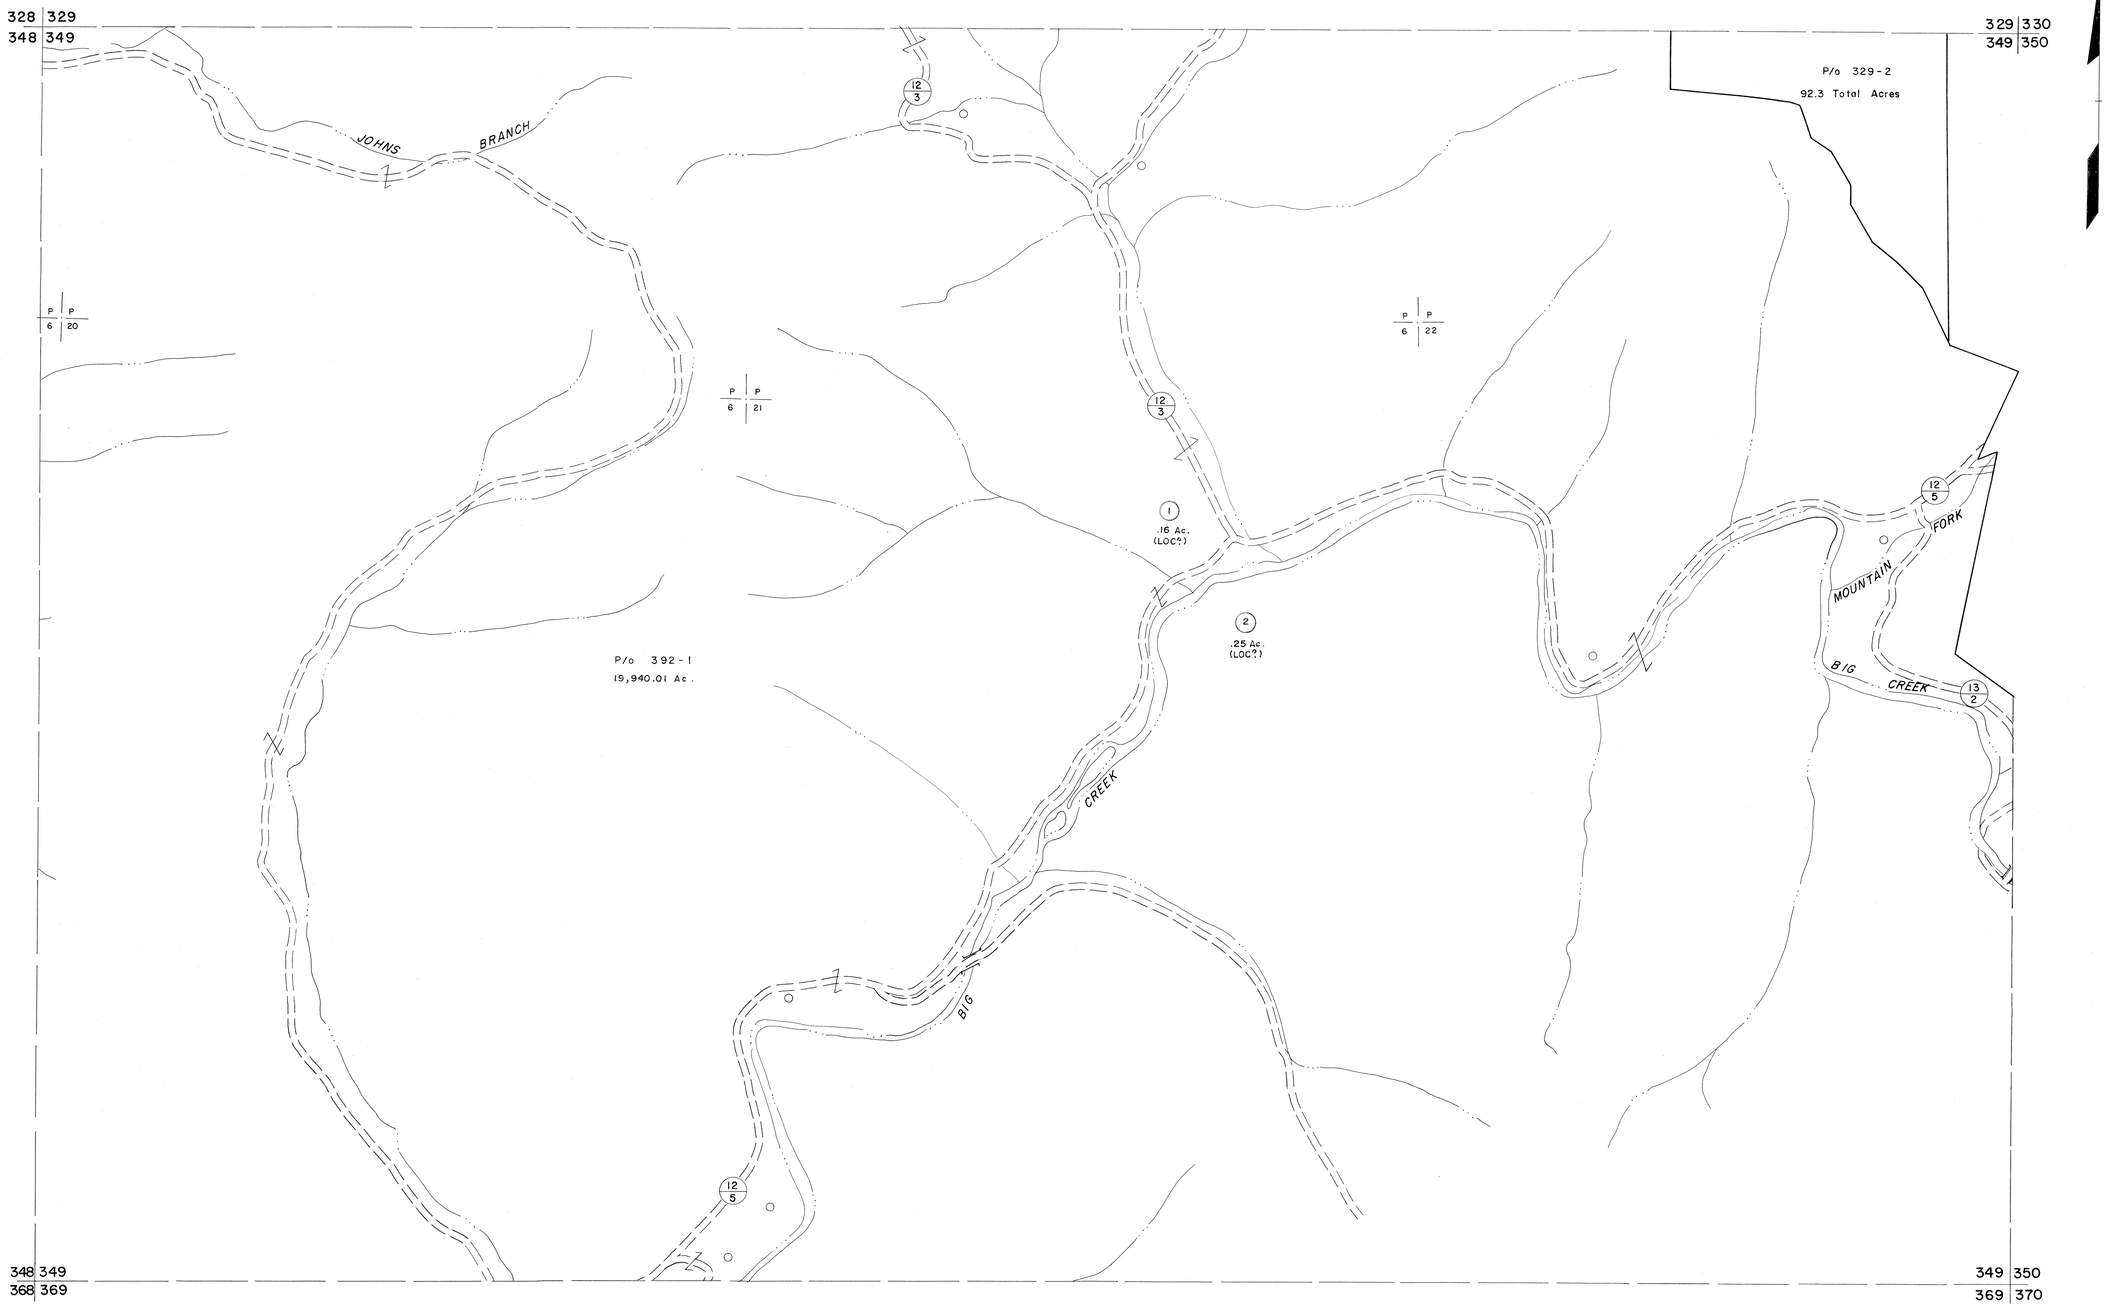

For Tax Purposes Only

Prepared by

MICHAEL BAKER, JR., INC.

Consulting Engineers

Rochester, Pennsylvania

Legend

Property line		Original lot line	
Edge of pavement or roadway		Deed lot number	(15)
Corporation line		Parcel or index number	(99)
District line		Improvement	
County line		Railroad	

Revisions

1	4-15-64		9			17	
2	July 1983		10			18	
3	July 1985		11			19	
4	O.G.I.S 5-15-95	J.E.B	12			20	
5			13			21	
6			14			22	
7			15			23	
8			16			24	

KEY MAP

329
348 349 350
369

McDOWELL COUNTY

STATE OF WEST VIRGINIA

Office of Assessor

DISTRICT

BIG CREEK

SHEET NO: 349

Date, Aerial Photography: April, 1961

Photo No:

Date, Map: July, 1962

Scale: 1" = 400'