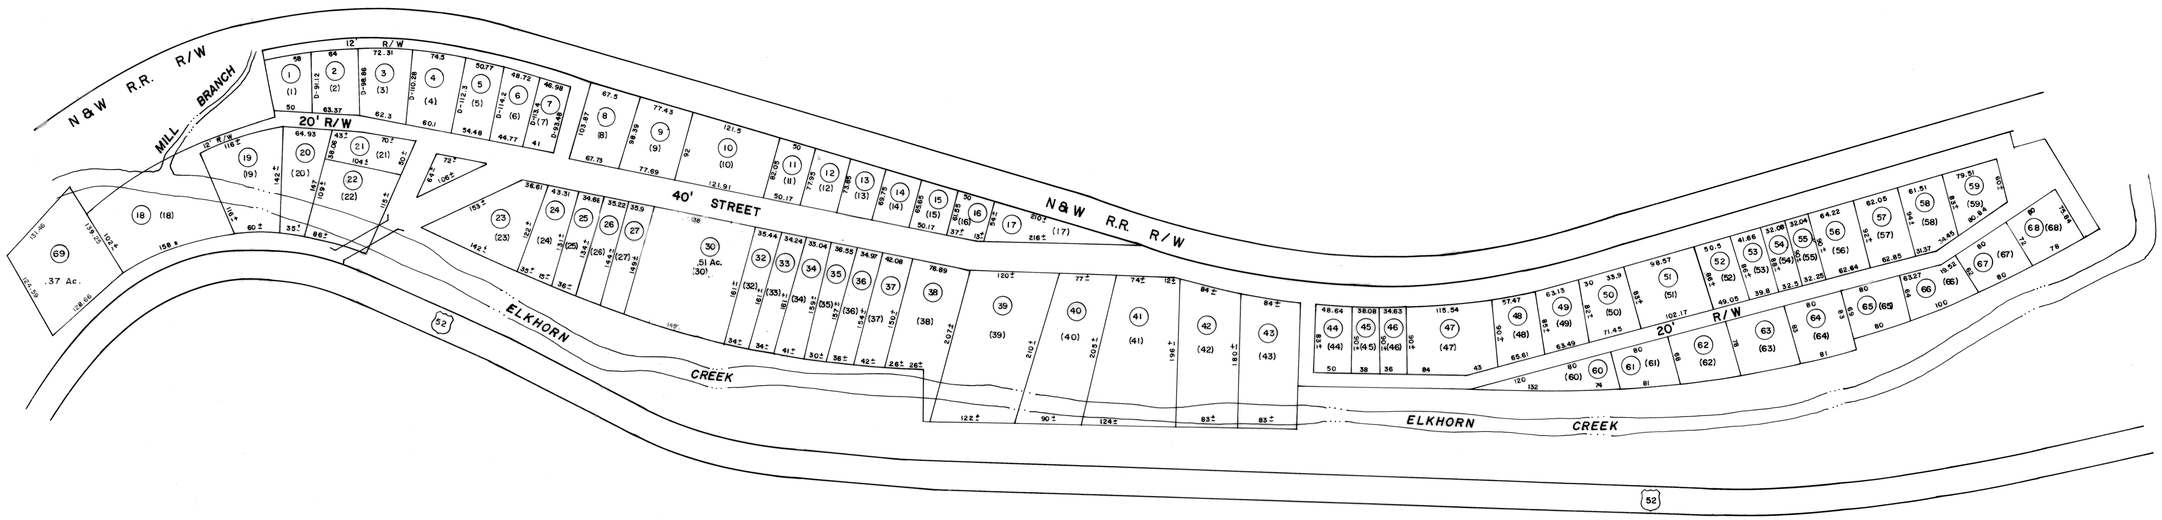

For Tax Purposes Only

Prepared by
LOCAL GOVERNMENT RELATIONS DIV.
STATE TAX COMMISSIONER
CHARLESTON, W.VA.

H.T. HALL

LEGEND

Property line		Original lot line	
Edge of pavement or roadway		Deed lot number	(15)
Corporation line		Parcel or indx number	(99)
District line		Improvement	
County line		Railroad	
State line		Scaled dimension	(S)
Land hook		Deed dimenson	(D)
Water		Calculated area	(C)

REVISIONS

New Map to 7-1-83 DR5-8-84 D.E.F.
0.G.I.S 12-1-96 J.E.B
SLS INC. 1/06/99 DSW

RESTRICTION

All tax maps created under the provisions of reappraisal legislation are the property of the State of West Virginia and the reproduction, copying, distribution or sale of such tax maps or any copies thereof without the written permission of the State Tax Commissioner is prohibited by law.

KEY MAP

	231	
231	38	231
	231	

McDOWELL COUNTY

STATE OF WEST VIRGINIA

Office of Assessor

BROWNS CREEK

(Maitland Sub-Division)

SHEET NO: 38

Date, Aerial Photography: 1961
Photo No:

Date, Map: April 1983
Scale: 1"=100