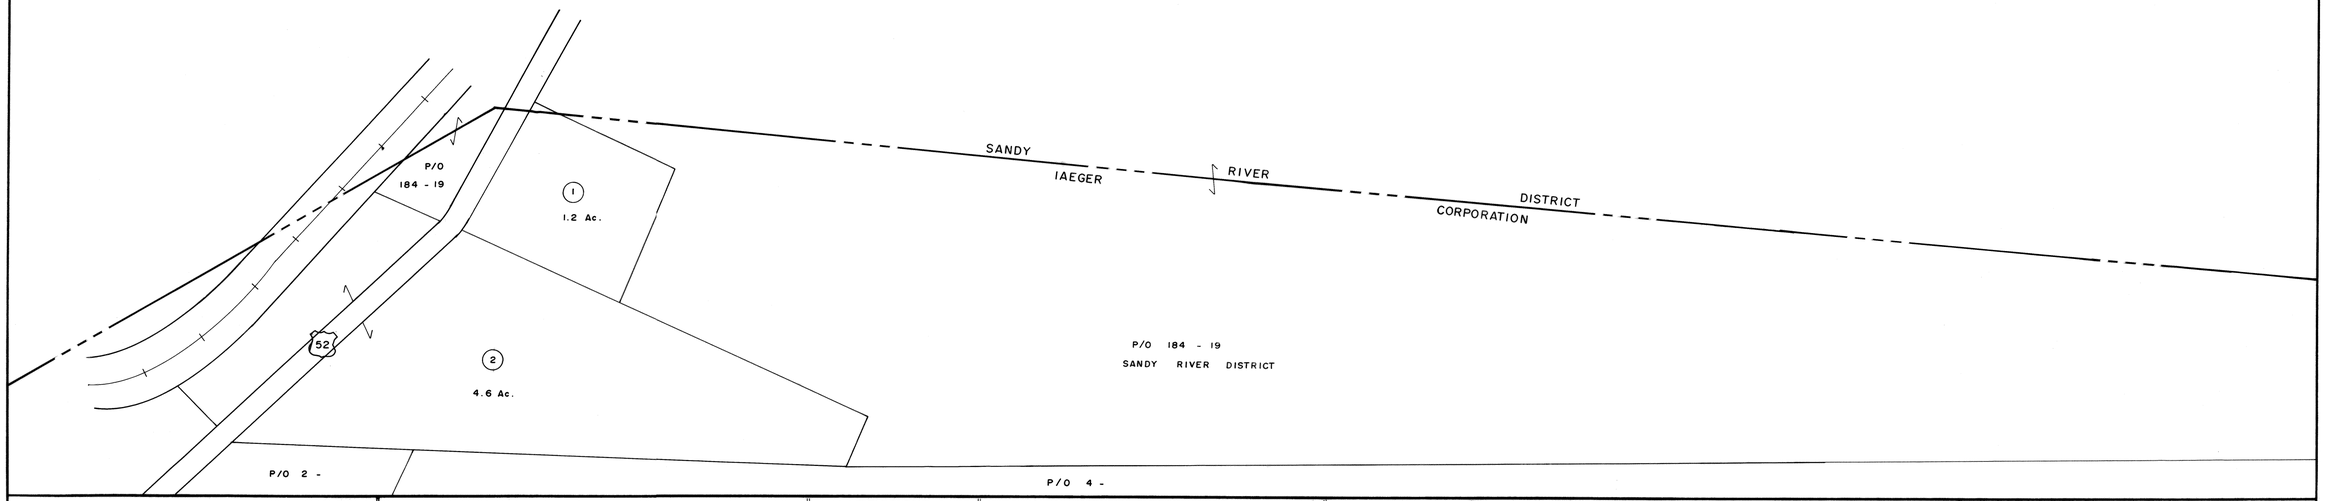

For Tax Purposes Only

Prepared by

Oil & Gas Information Service
P.O. Box 3810
Charleston, WV 25338

LEGEND

Property line		Original lot line	
Edge of pavement or roadway		Deed lot number	(15)
Corporation line		Parcel or index number	(99)
District line		Improvement	
County line		Railroad	
State line		Scaled dimension	(S)
Land hook		Deed dimension	(D)
Water		Calculated area	(C)

REVISIONS

New Map O.G.I.S 5-15-95 J.E.B

RESTRICTION

KEY MAP

McDOWELL COUNTY
STATE OF WEST VIRGINIA
Office Of Assessor

DISTRICT :

IAEGER CORP.
SHEET NO. 8

Date, Aerial Photography:
Photo No:

Date, Map: 7-14-93
Scale: 1" = 100'

S74178