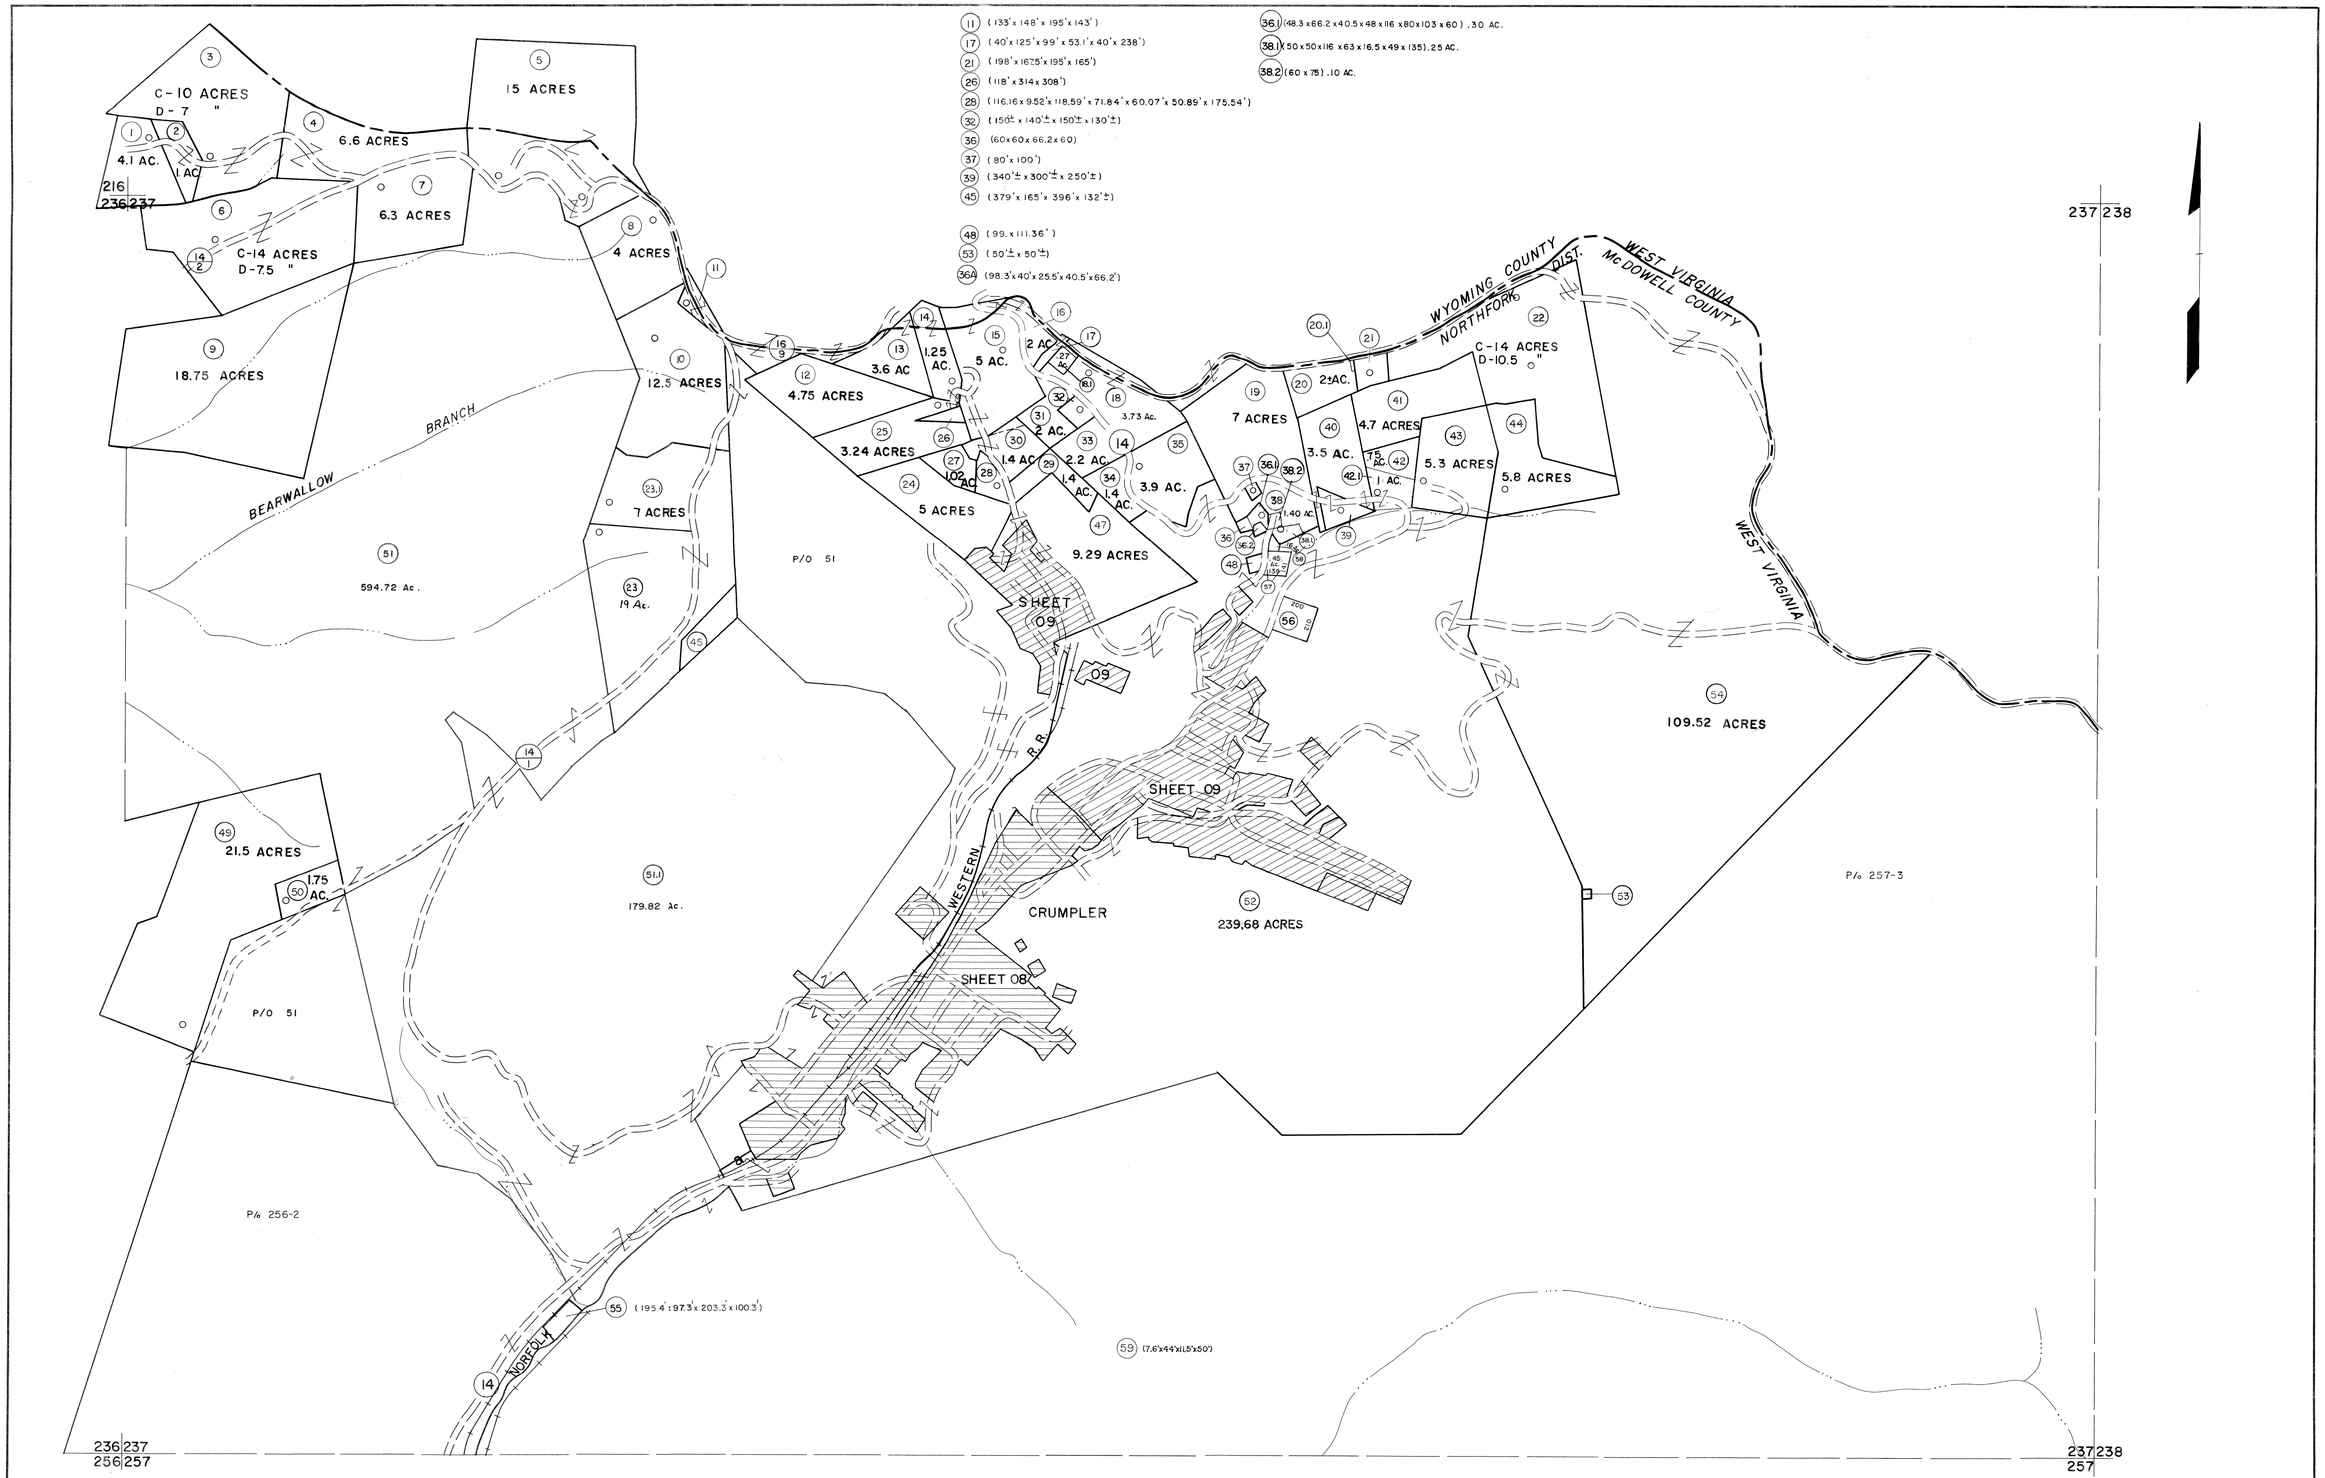

For Tax Purposes Only

Prepared by
MICHAEL BAKER, JR., INC.
Consulting Engineers
Rochester, Pennsylvania

Legend

Property line		Original lot line	
Edge of pavement or roadway		Deed lot number	(15)
Corporation line		Parcel or index number	(99)
District line		Improvement	
County line		Railroad	

Revisions

1	4-15-64		9		17
2	12-9-74	T.G.	10		18
3	Revised to 7-1-89	[illegible]	11		19
4	July 1995	[illegible]	12		20
5	Revised to 7-1-88	[illegible]	13		21
6	O.G.I.S 5-15-95	J.E.B	14		22
7	SLS INC. 12/30/98	DSW	15		23
8	8/27/06	S&H	16		24

KEY MAP

236 237 238
257

McDOWELL COUNTY

STATE OF WEST VIRGINIA

Office of Assessor

DISTRICT
NORTHFORK

SHEET NO: 237

Date, Aerial Photography: April, 1961
Photo No:
Date, Map: July, 1962
Scale: 1" = 400'