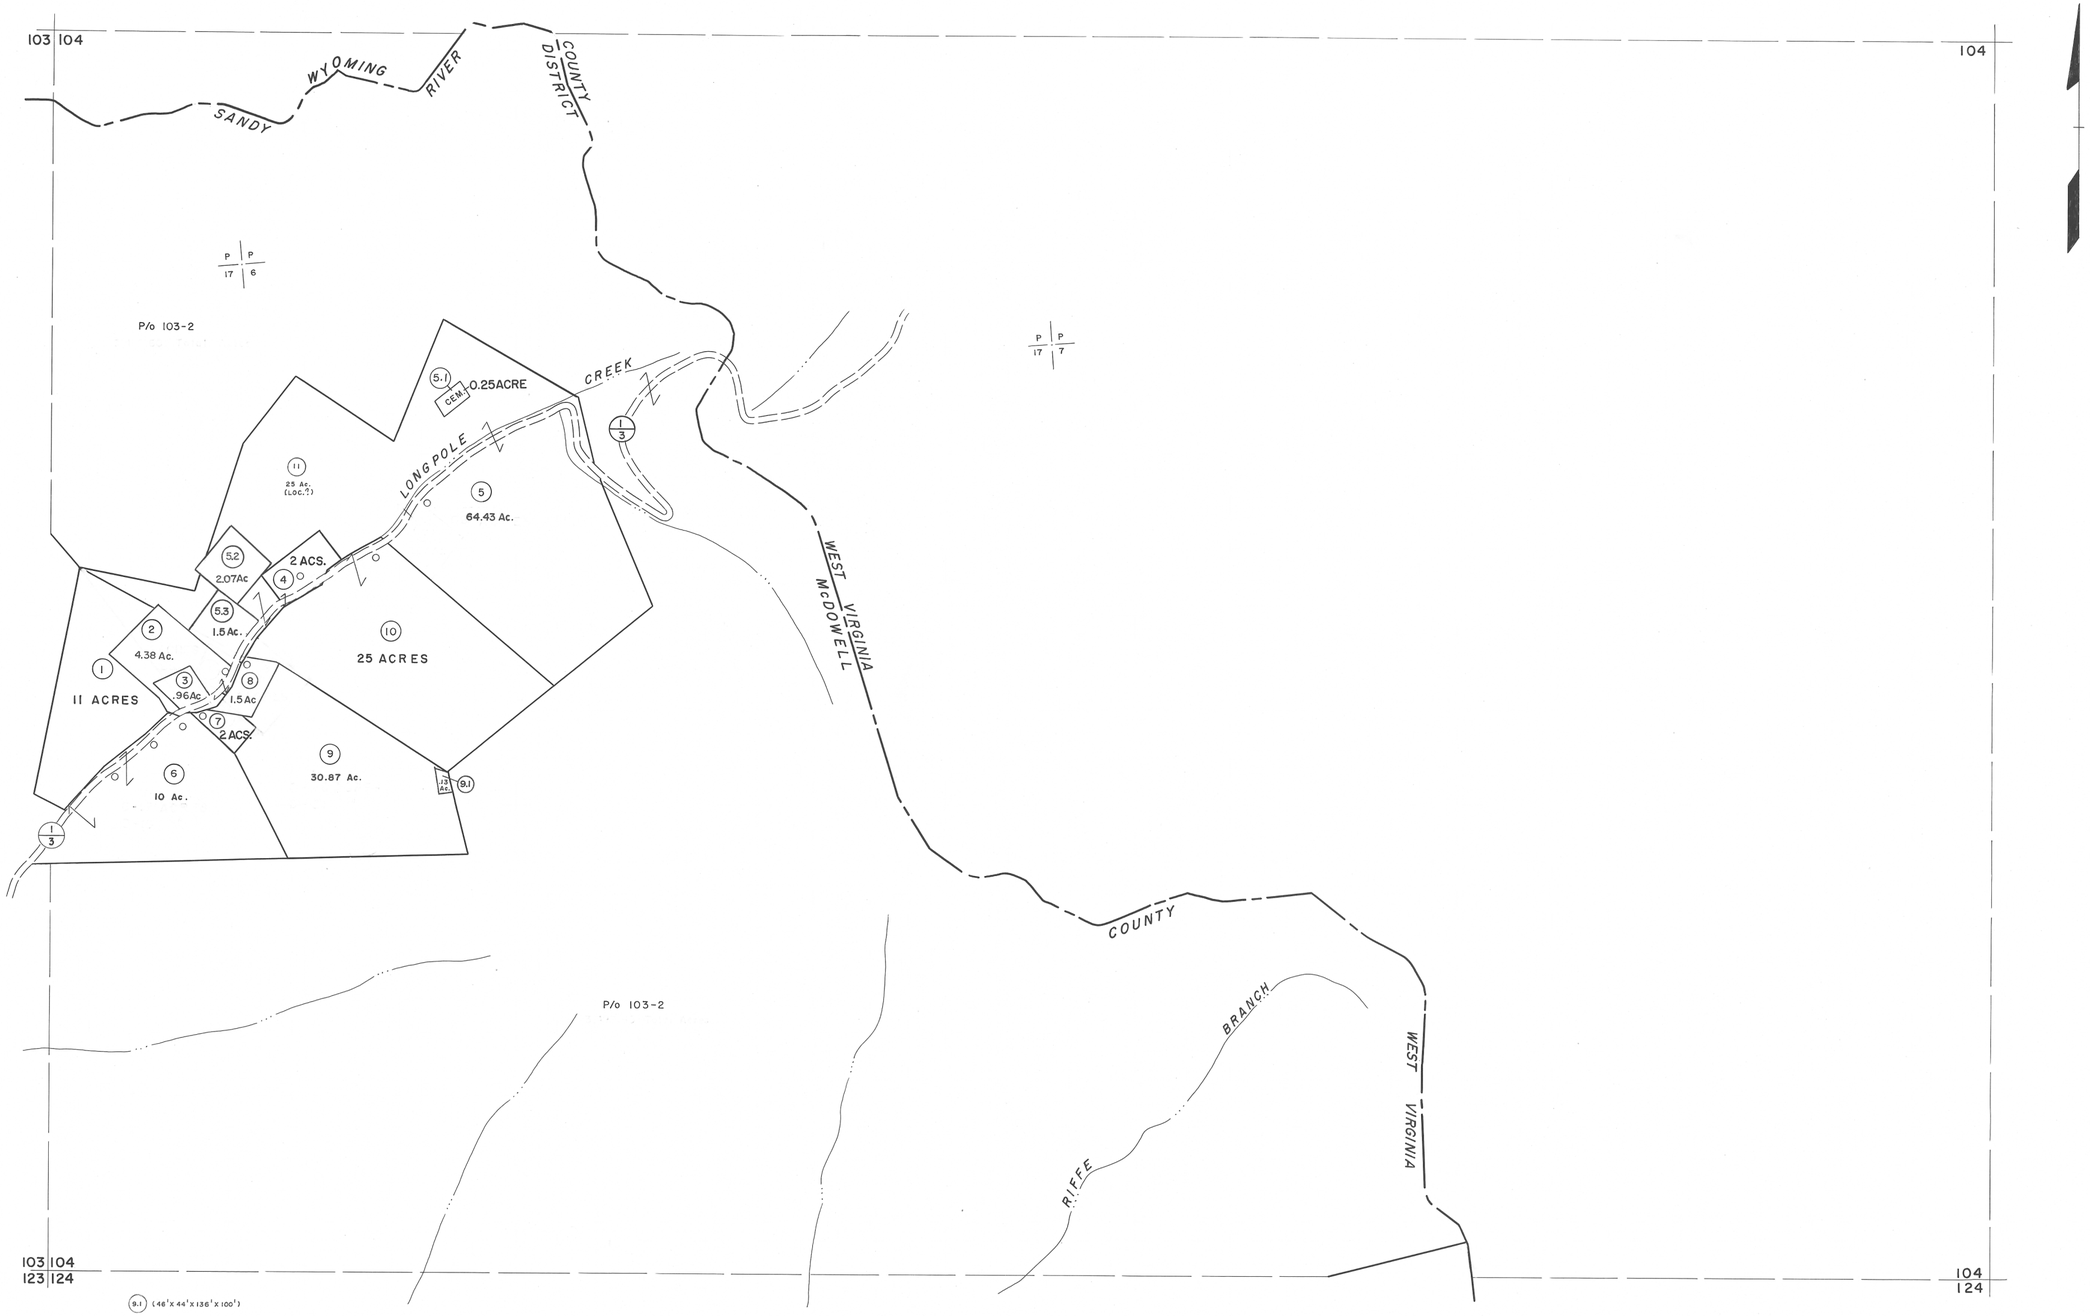

For Tax Purposes Only

Prepared by
MICHAEL BAKER, JR., INC.
Consulting Engineers
Rochester, Pennsylvania

Legend

Property line		Original lot line	
Edge of pavement or roadway		Deed lot number	(15)
Corporation line		Parcel or index number	(99)
District line		Improvement	o
County line		Railroad	

Revisions

1	4-15-64		9		17		
2	Revised to 7-1-83		10		18		
3	July, 1985		11		19		
4	O.G.I.S 5-15-95	J.E.B	12		20		
5	5/24/04	S&H	13		21		
6	5-15-05	H&S	14		22		
7	2-7-10	H&S	15		23		
8	4/14/12	S&H	16		24		

KEY MAP

103 | 104
124

McDOWELL COUNTY

STATE OF WEST VIRGINIA

Office of Assessor

DISTRICT
SANDY RIVER

SHEET NO: 104

Date, Aerial Photography: April, 1961
Photo No:

Date, Map: July, 1962
Scale: 1" = 400'