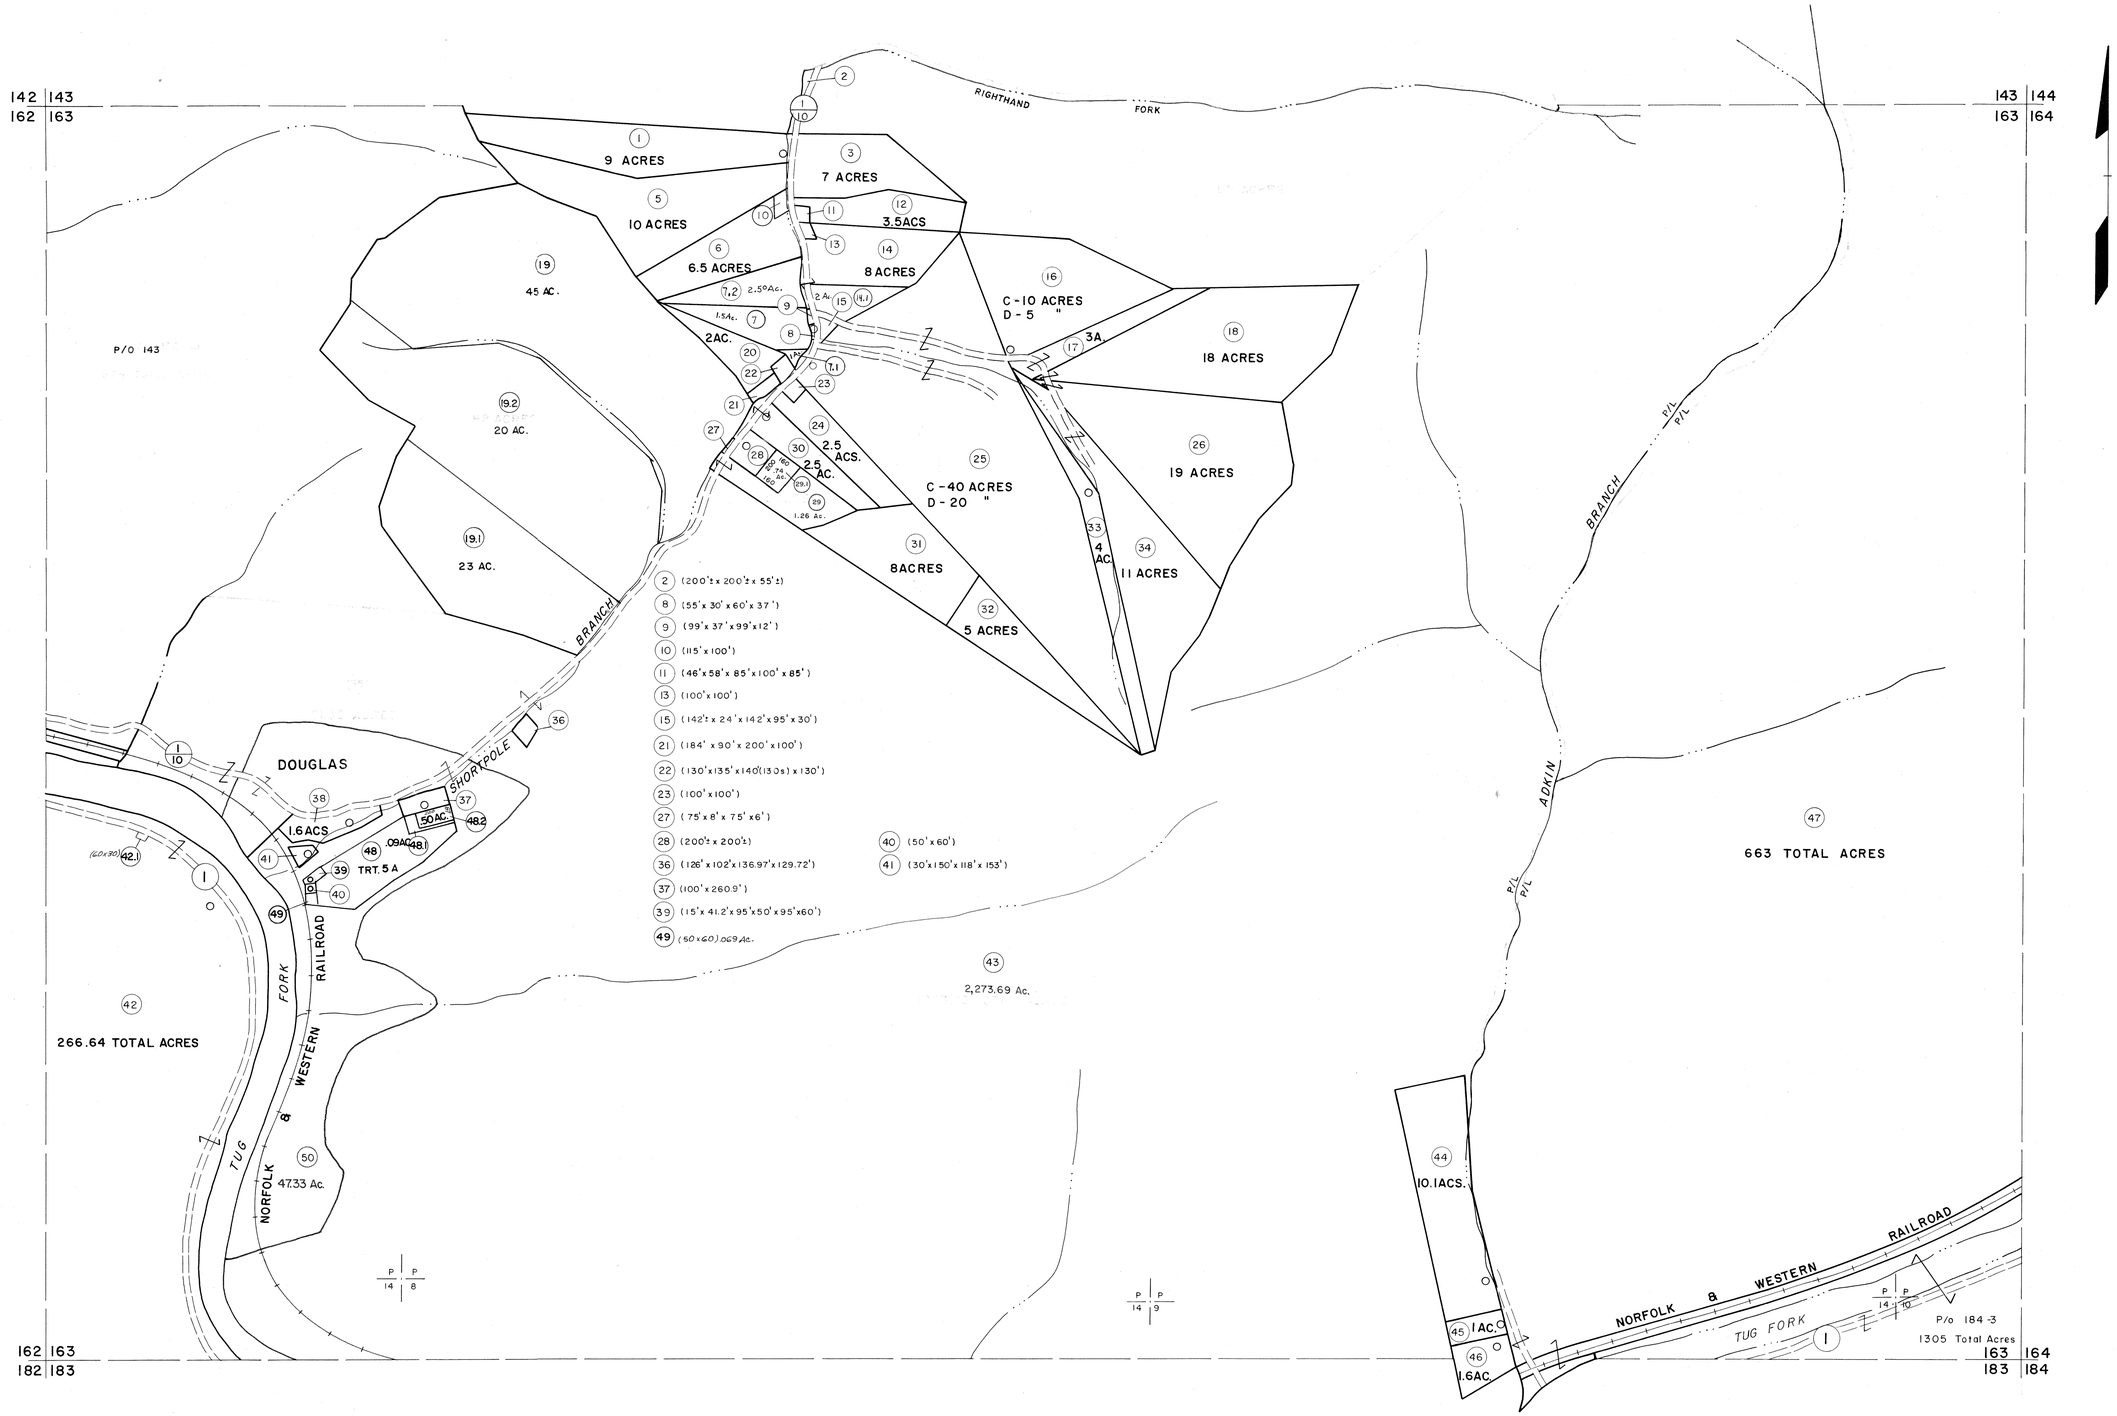

For Tax Purposes Only

Prepared by
MICHAEL BAKER, JR., INC.
Consulting Engineers
Rochester, Pennsylvania

Legend

Property line		Original lot line	
Edge of pavement or roadway		Deed lot number	(15)
Corporation line		Parcel or index number	(99)
District line		Improvement	o
County line		Railroad	

Revisions

1	4-15-64			9		17	
2	12-4-74	T.G.		10		18	
3	Revised to 7-1-83	D.F.		11		19	
4	July, 1986	[illegible]		12		20	
5	O.G.I.S	5-15-95	J.E.B	13		21	
6	ESI	12/4/02	REK	14		22	
7	5/24/04		S&H	15		23	
8				16		24	

KEY MAP

143
162 163 164
183

McDOWELL COUNTY

STATE OF WEST VIRGINIA

Office of Assessor

DISTRICT

SANDY RIVER

SHEET NO: 163

Date, Aerial Photography: April, 1961
Photo No:
Date, Map: July, 1962
Scale: 1" = 400'