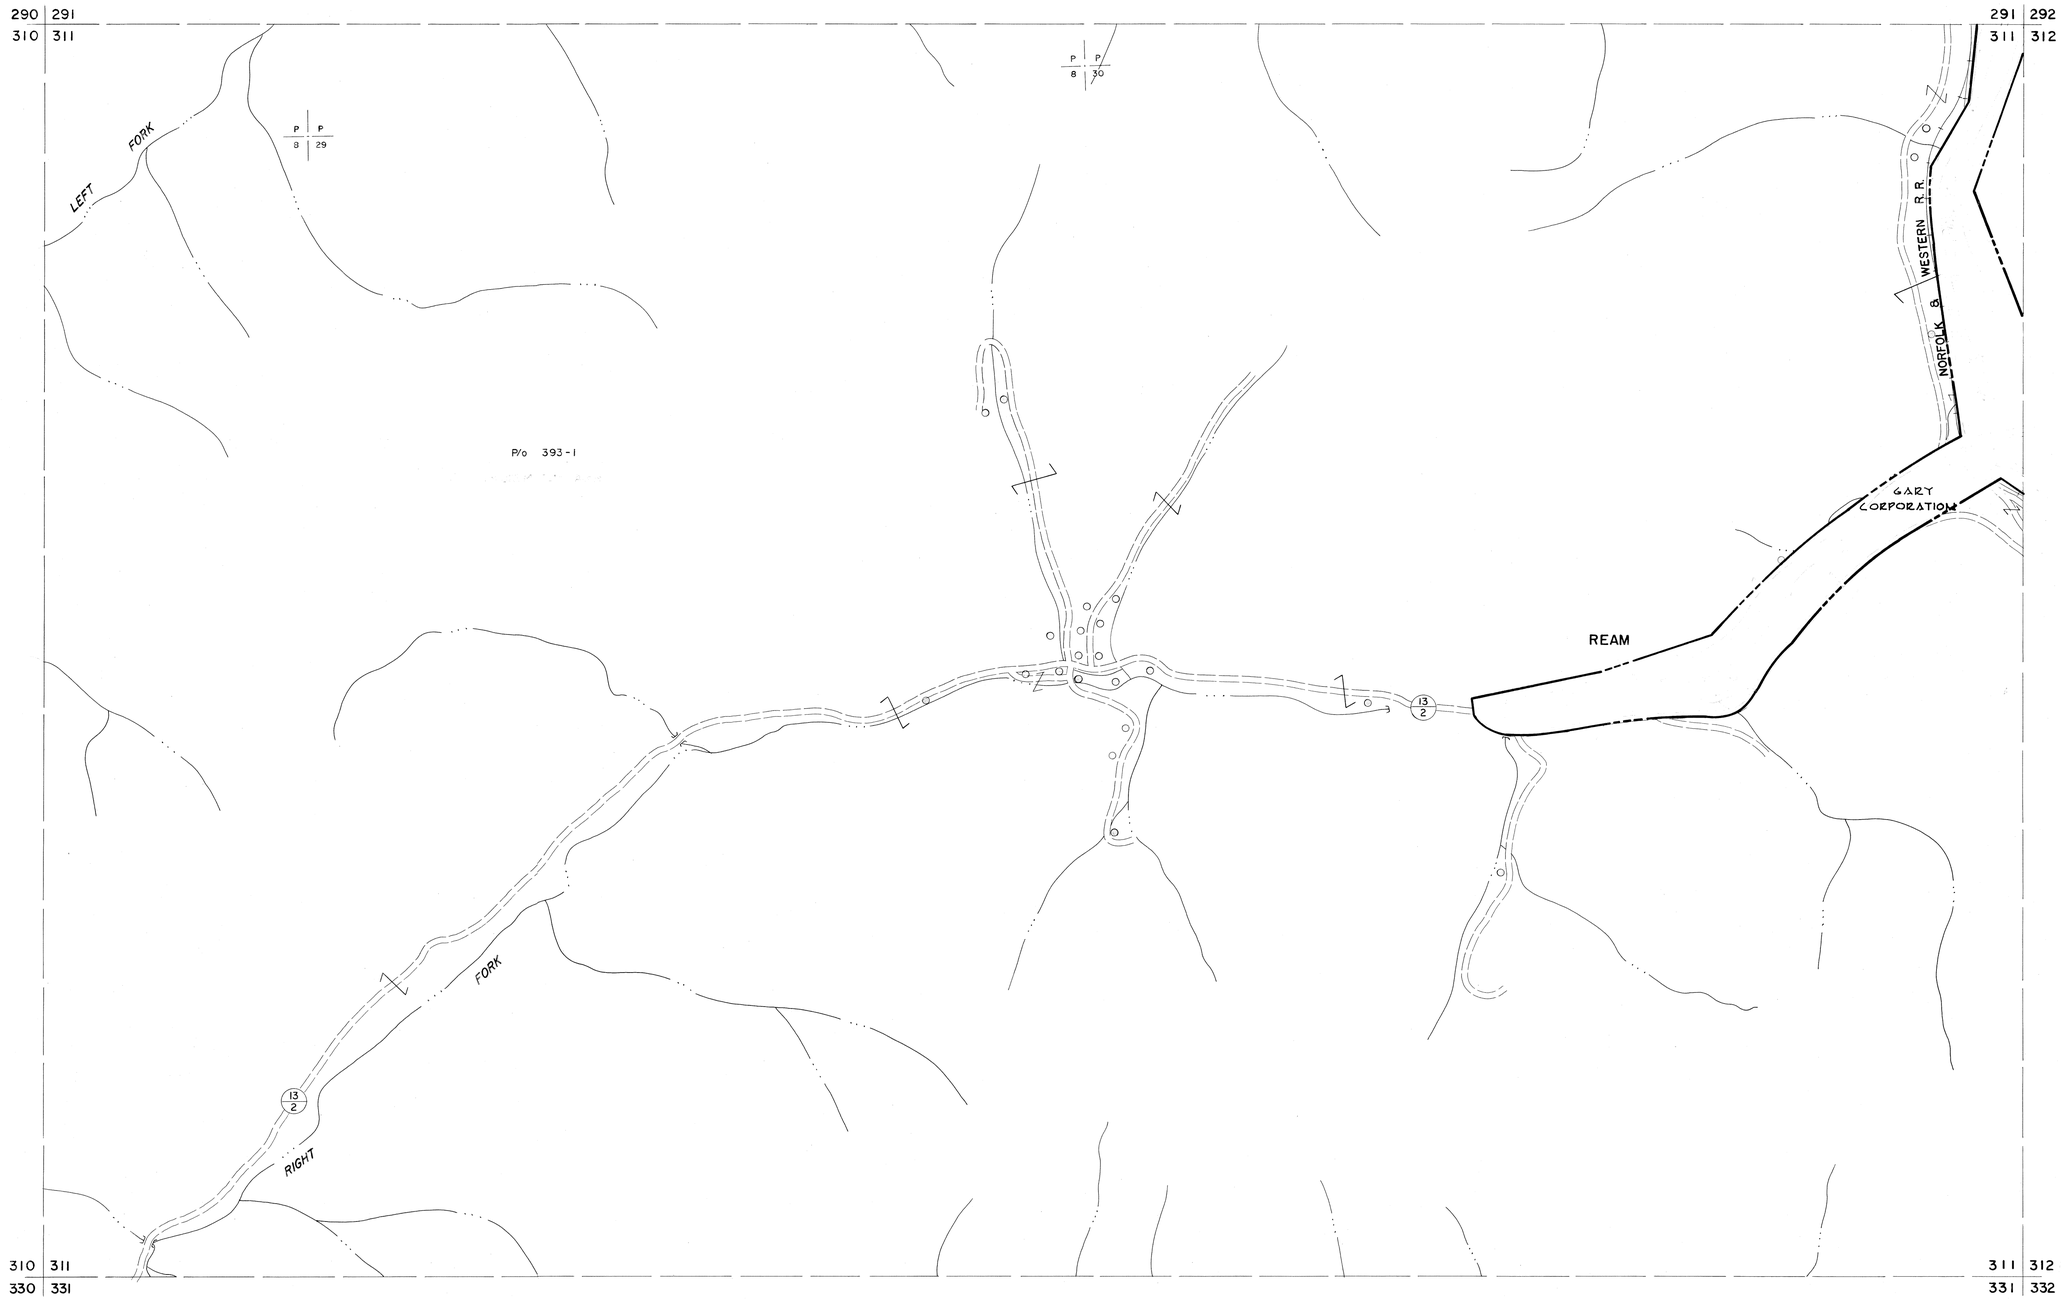


For Tax Purposes Only

Prepared by
MICHAEL BAKER, JR., INC.
*Consulting Engineers*
Rochester, Pennsylvania

## Legend

| | | | |
|---|---|---|---|
| Property line | | Original lot line | |
| Edge of pavement or roadway | | Deed lot number | (15) |
| Corporation line | | Parcel or index number | (99) |
| District line | | Improvement | o |
| County line | | Railroad | |

## Revisions

| | | | | | |
|---|---|---|---|---|---|
| 1 | 4-15-64 | 9 | | 17 | |
| 2 | 4-18-72 T.J.M. | 10 | | 18 | |
| 3 | 7-1-83 L.B.S. | 11 | | 19 | |
| 4 | July 1985 LBS | 12 | | 20 | |
| 5 | SLS INC. 6/26/98 JWM | 13 | | 21 | |
| 6 | | 14 | | 22 | |
| 7 | | 15 | | 23 | |
| 8 | | 16 | | 24 | |

KEY MAP

291
310 311 312
331

# McDOWELL COUNTY

STATE OF WEST VIRGINIA

Office of Assessor

DISTRICT
## ADKIN

SHEET NO: 311

Date, Aerial Photography: April, 1961
Photo No:

Date, Map: July, 1962
Scale: 1" = 400'