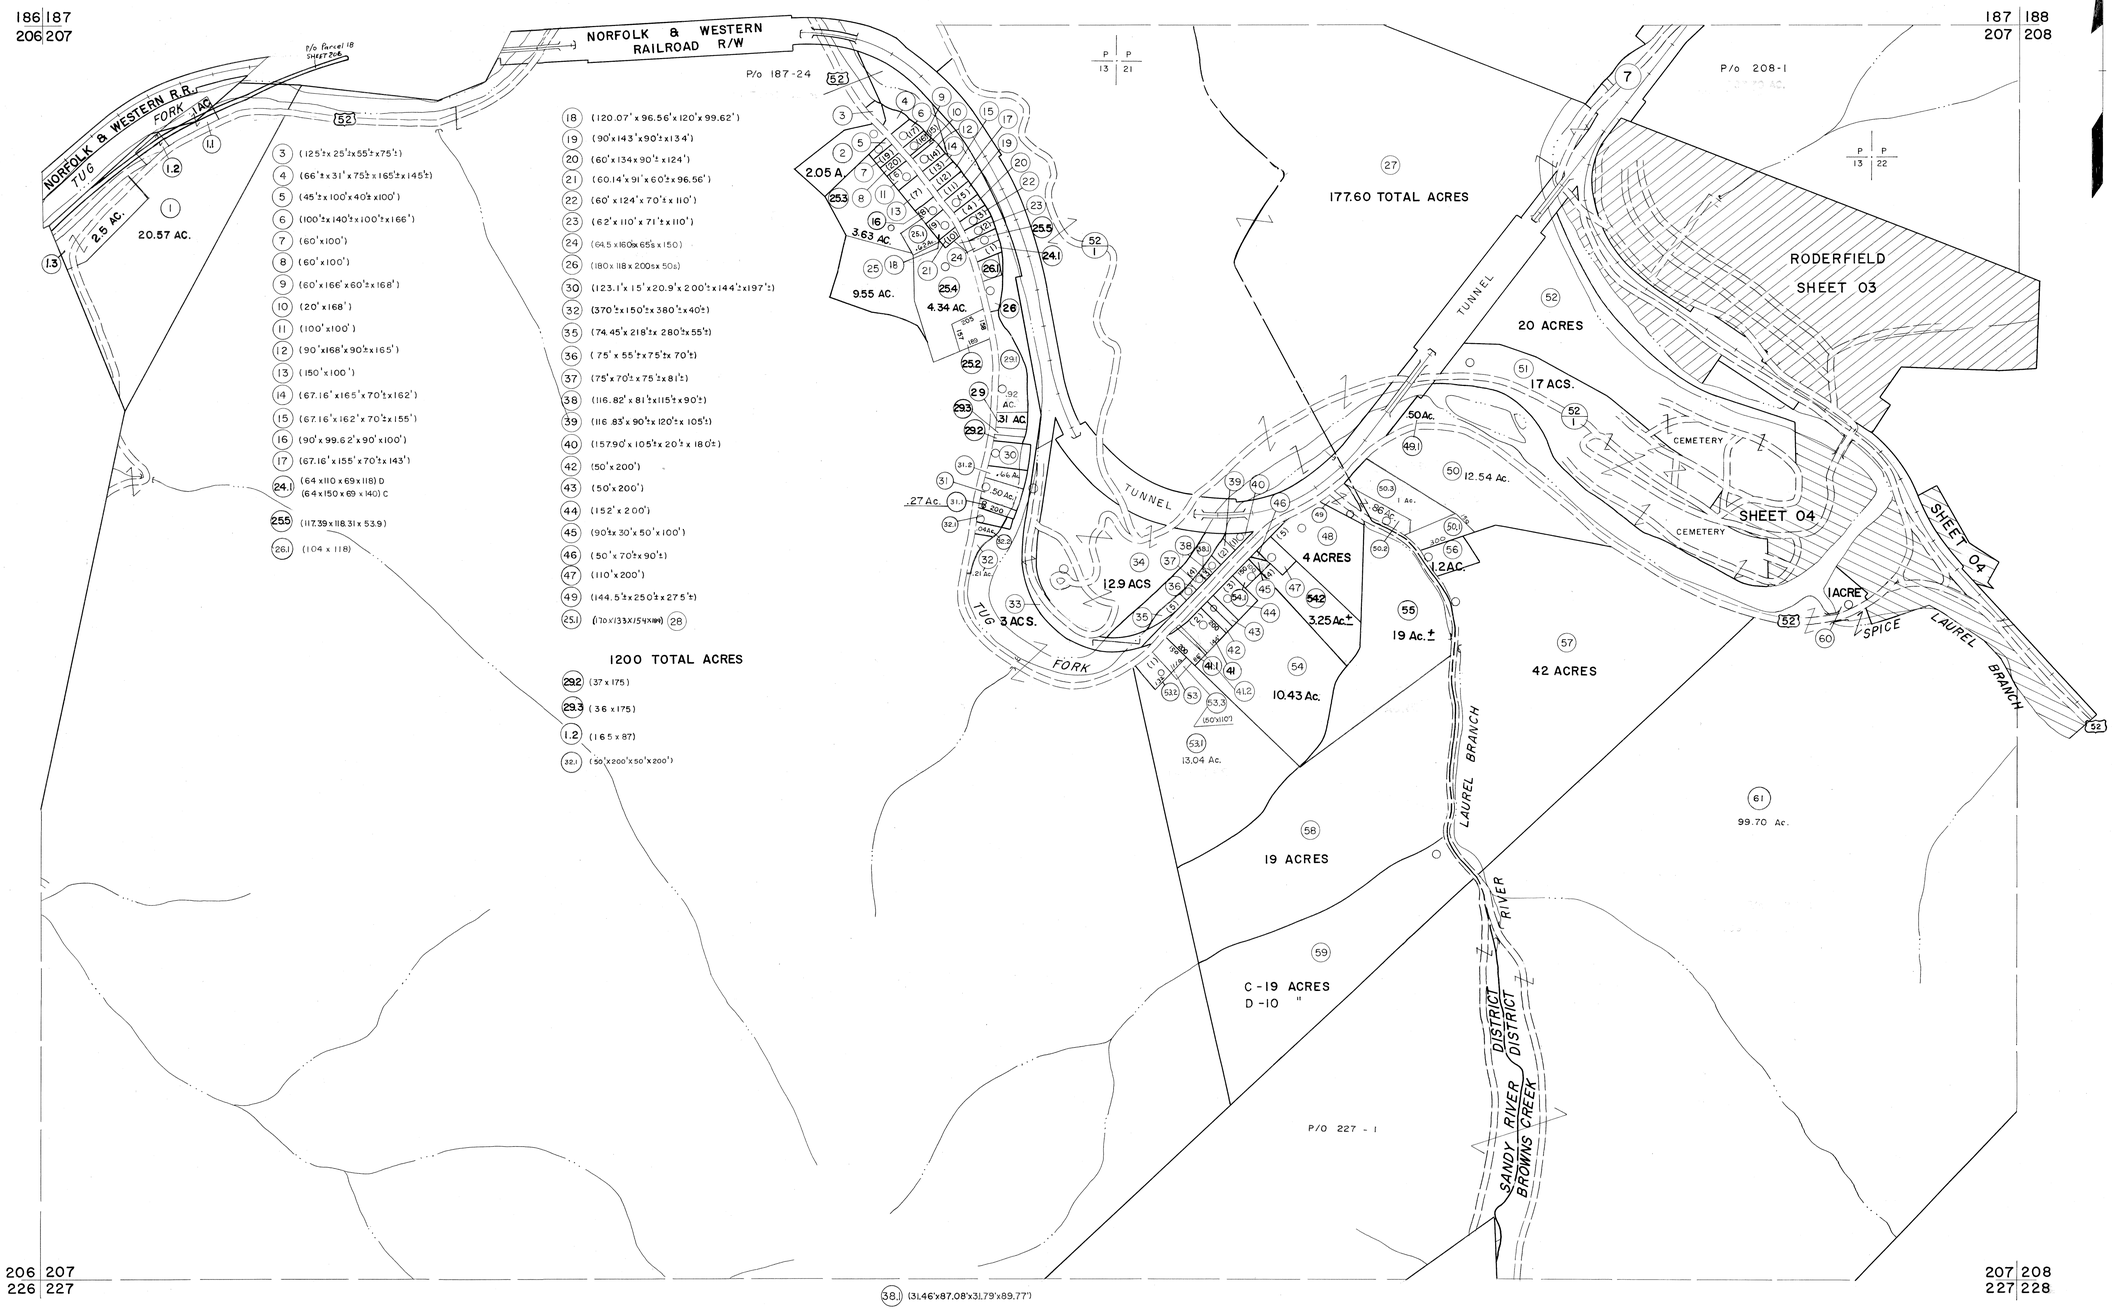

For Tax Purposes Only

Prepared by
MICHAEL BAKER, JR., INC.
Consulting Engineers
Rochester, Pennsylvania

Legend

Property line		Original lot line	
Edge of pavement or roadway		Deed lot number	(15)
Corporation line		Parcel or index number	(99)
District line		Improvement	o
County line		Railroad	

Revisions

1	4-15-64		9	O.G.I.S	12-1-96	J.E.B	17
2	12-6-74	T.G.	10	SLS INC.	6/26/98	DSW	18
3	Revised to 7-1-83	JF	11	SLS INC.	12/30/98	DSW	19
4	7-1-84	L.E.S	12				20
5	July, 1985	JRL	13				21
6	Revised to 7-1-88	JF	14				22
7	Revised to 7-1-89	JF	15				23
8	O.G.I.S 5-15-95	J.E.B	16				24

KEY MAP

McDOWELL COUNTY

STATE OF WEST VIRGINIA

Office of Assessor

DISTRICT SANDY RIVER BROWNS CREEK

SHEET NO: 207

Date, Aerial Photography: April, 1961
Photo No:

Date, Map: July, 1962
Scale: 1" = 400'