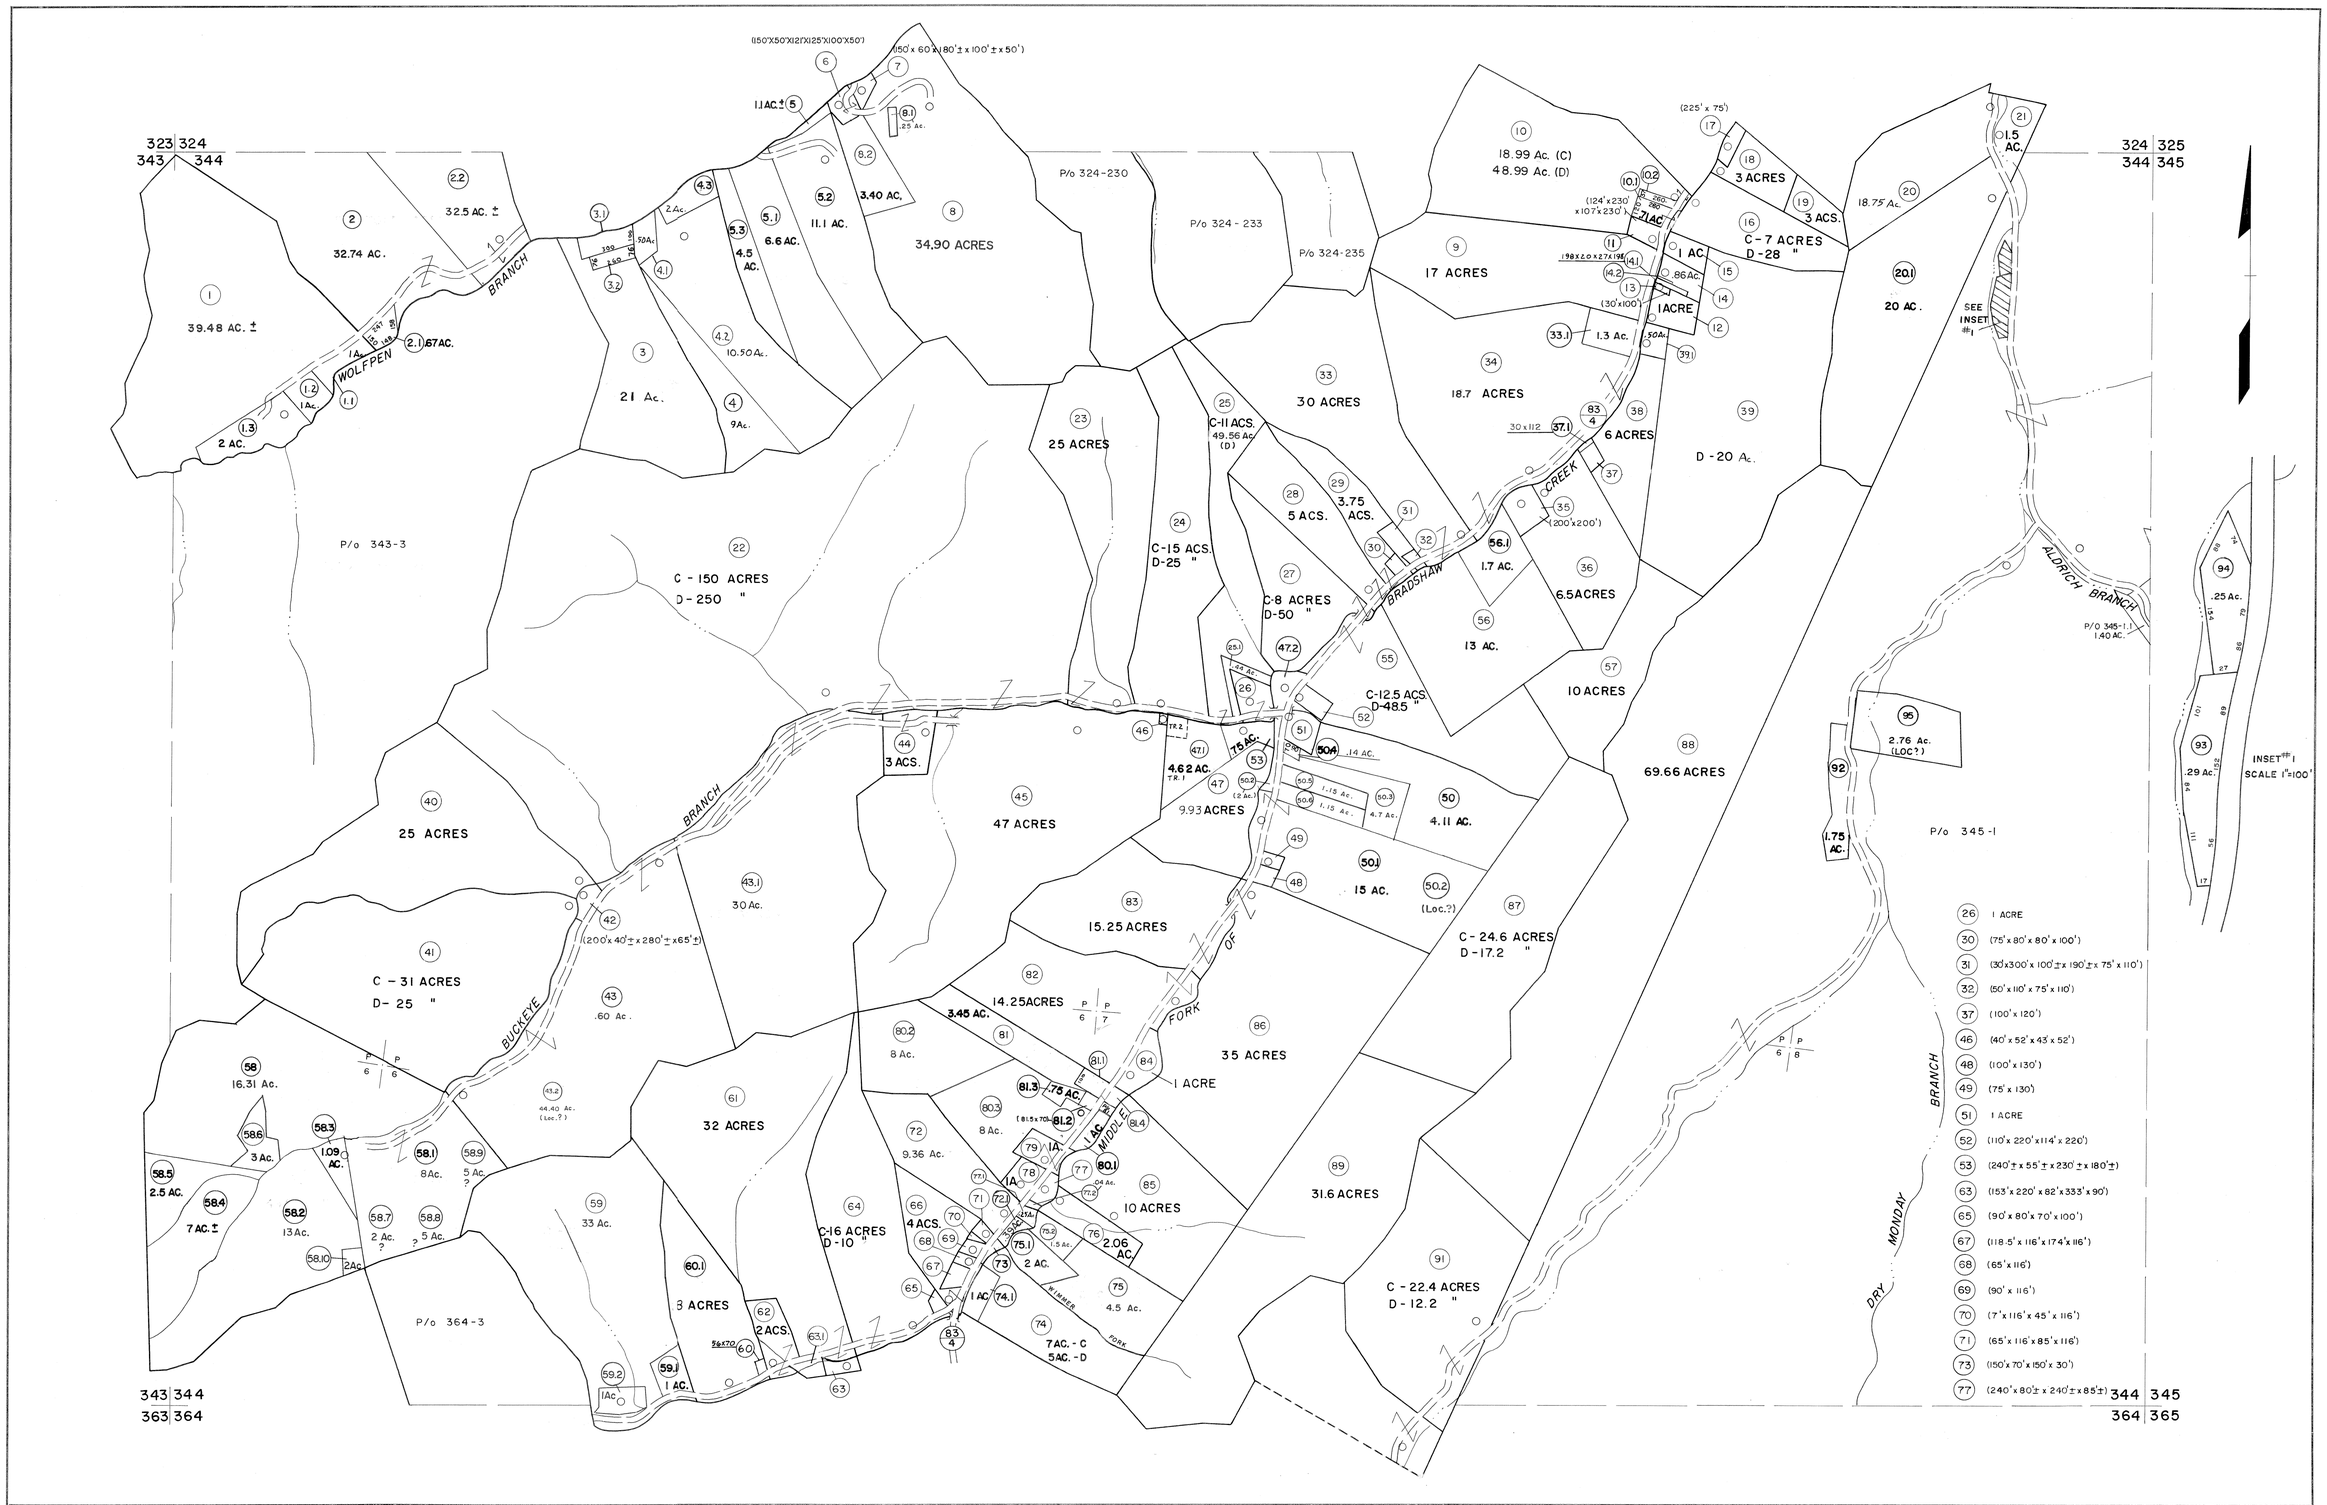

For Tax Purposes Only

Prepared by
MICHAEL BAKER, JR., INC.
Consulting Engineers
Rochester, Pennsylvania

Legend

Property line		Original lot line	
Edge of pavement or roadway		Deed lot number	(15)
Corporation line		Parcel or index number	(99)
District line		Improvement	
County line		Railroad	

Revisions

1	4-15-64		9	O.G.I.S	12-1-96	J.E.B	17
2	12-9-74	OAE	10	SLS INC.	6/26/98	JWM	18
3	Revised to 7-1-83	DF	11	ESI	4/26/01	REK	19
4	7-1-84	L.E.S.	12	ESI	12/5/02	REK	20
5	July, 1985	HL	13	5/23/04		S&H	21
6	Revised to 7-1-88	DF	14	8/25/06		S&H	22
7	Revised to 7-1-89	DF	15				23
8	O.G.I.S	5-15-95 J.E.B	16				24

KEY MAP

324
343 344 345
364

McDOWELL COUNTY

STATE OF WEST VIRGINIA

Office of Assessor

DISTRICT

SANDY RIVER

SHEET NO: 344

Date, Aerial Photography: April, 1961
Photo No:
Date, Map: July, 1962
Scale: 1" = 400'