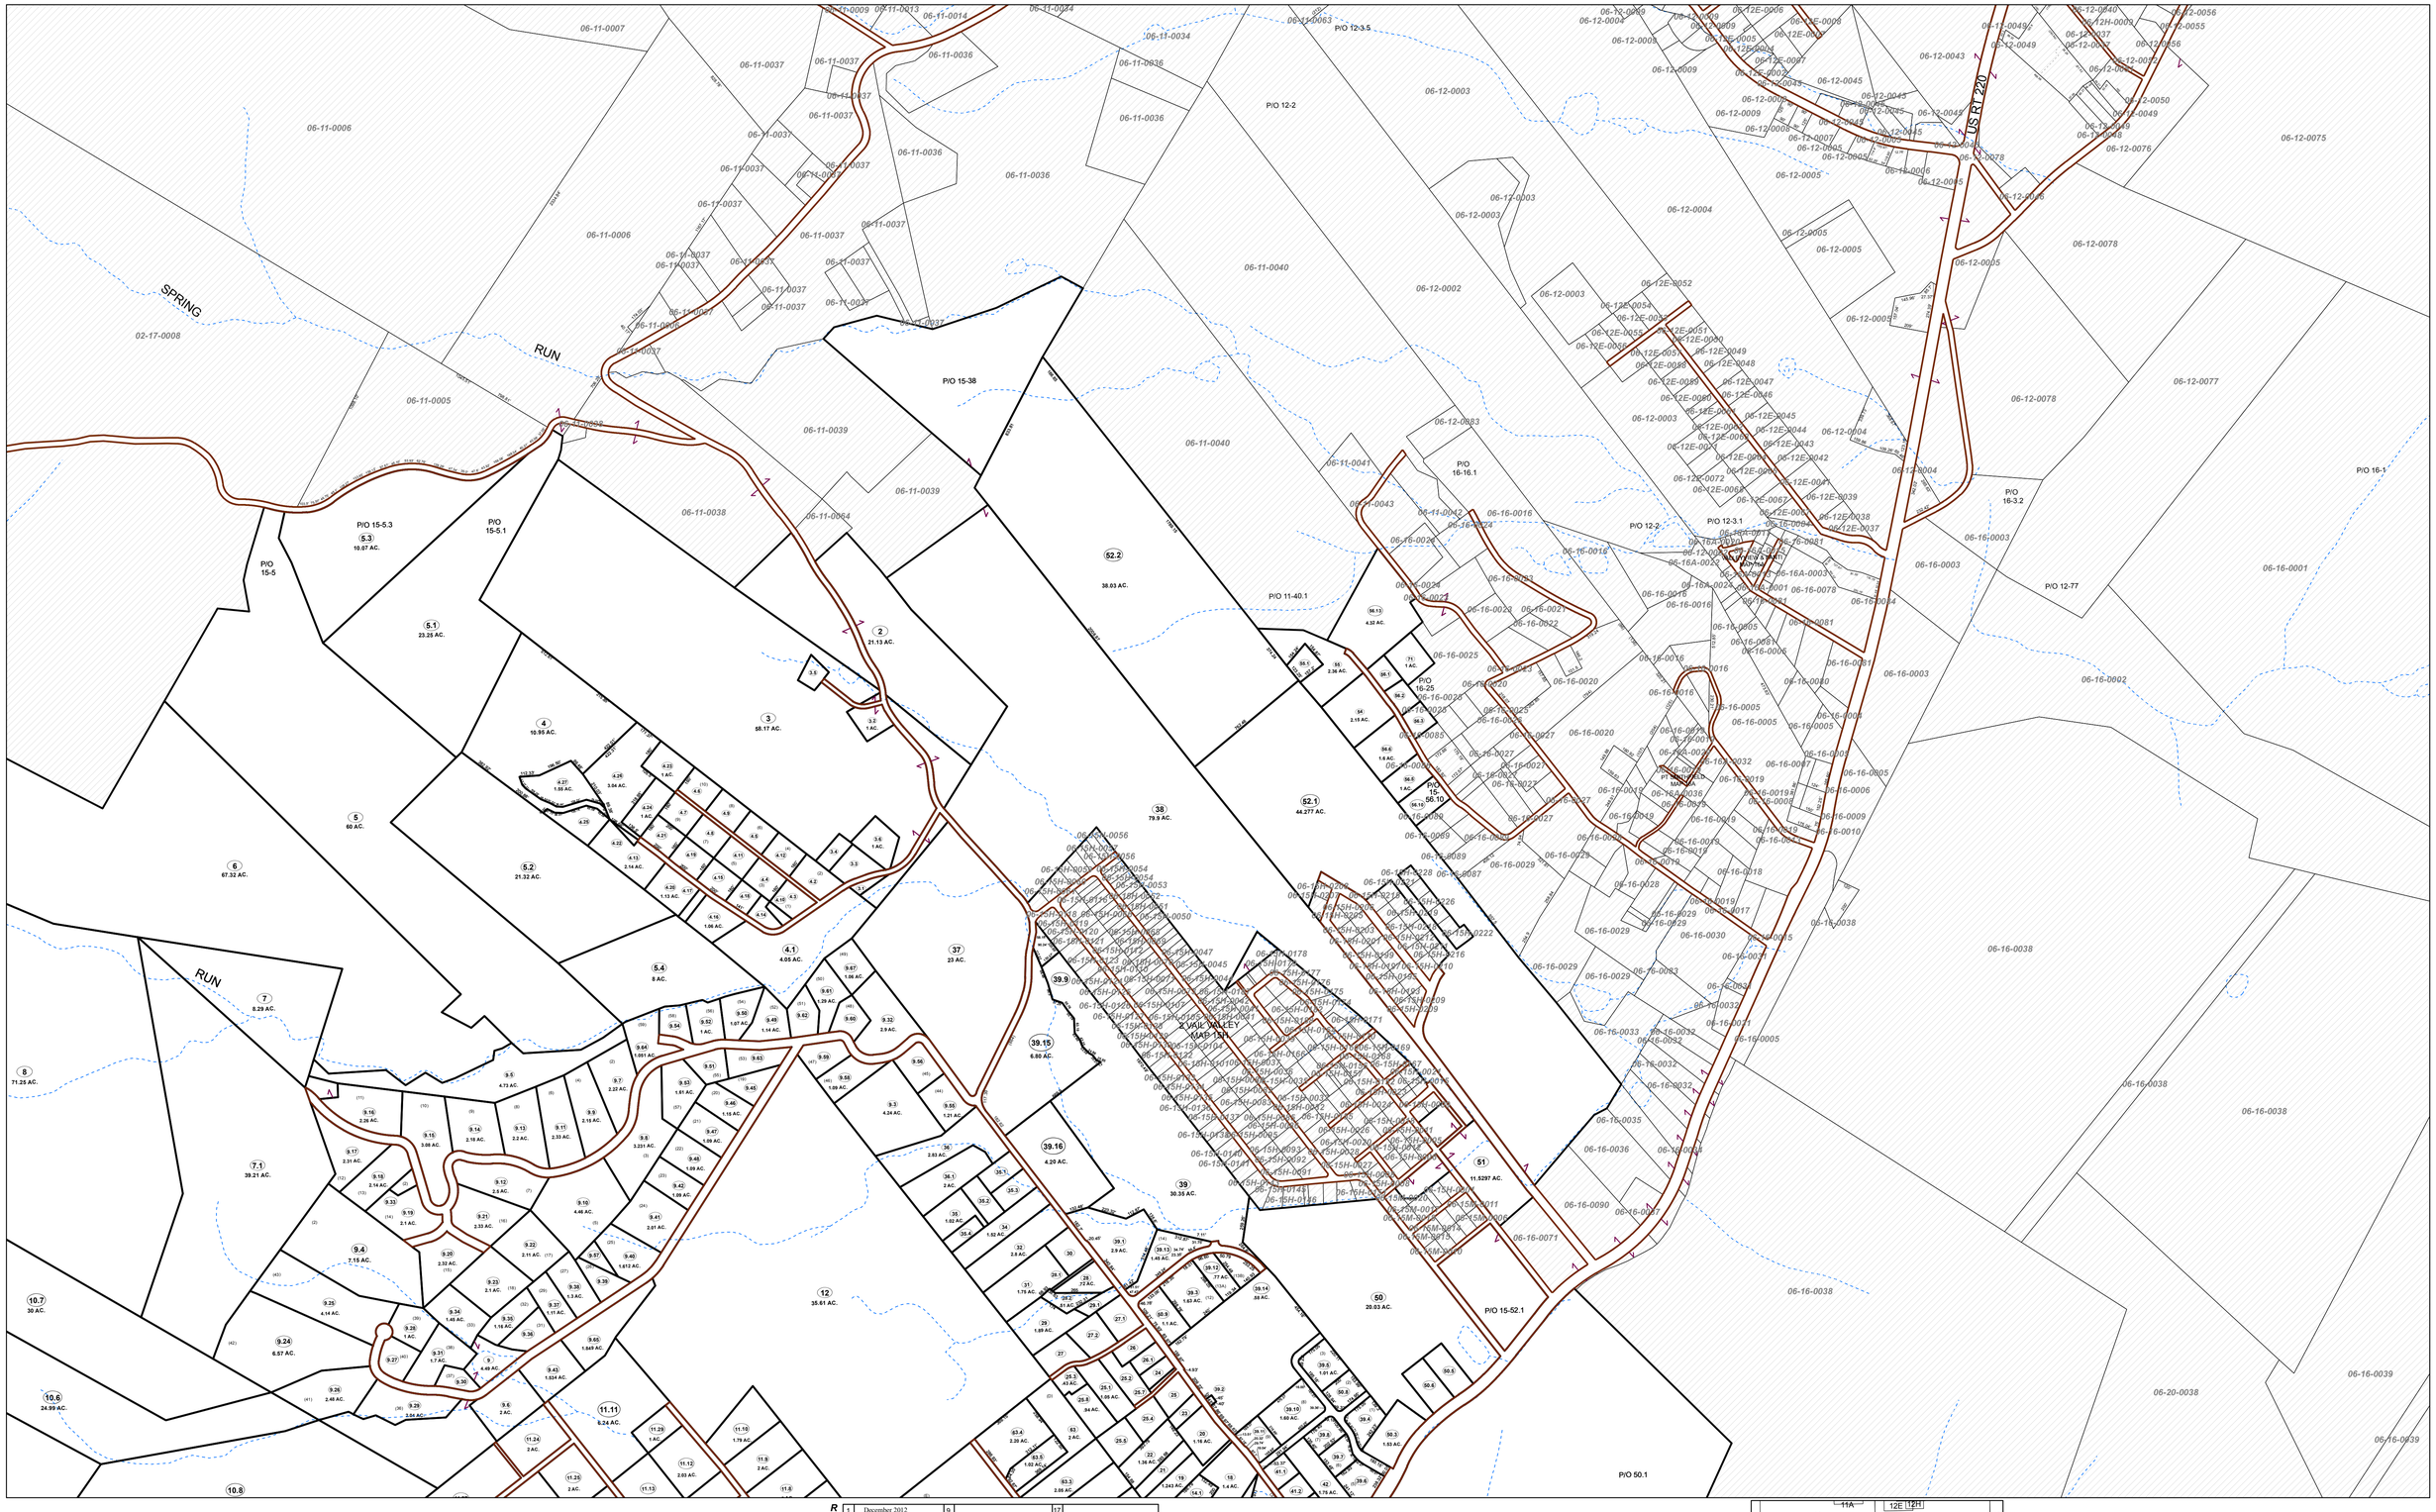

FOR TAX PURPOSES ONLY

This tax map is a copy of the Assessor's official record and the reproduction, copying, distribution, or sale of such tax maps or any copies thereof without the written permission of the County Assessor is prohibited.

Legend

Property Line		Original Lot Line	
Road Right of Way		Water	
Railroad		Parcel ID Number	99
Parcel Hook		Deed Lot Number	(15)

Revisions

1	December 2012	9		17	
2	December 2013	10		18	
3	December 2014	11		19	
4	December 2015	12		20	
5	December 2016	13		21	
6	December 2017	14		22	
7	December 2018	15		23	
8		16		24	

MINERAL COUNTY, WEST VIRGINIA

For Tax Purposes Only
Office of the Assessor

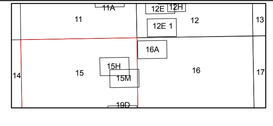

N

Created: 1/30/2019
Scale: 1 " = 400 '

District: NEW CREEK
Map: 15