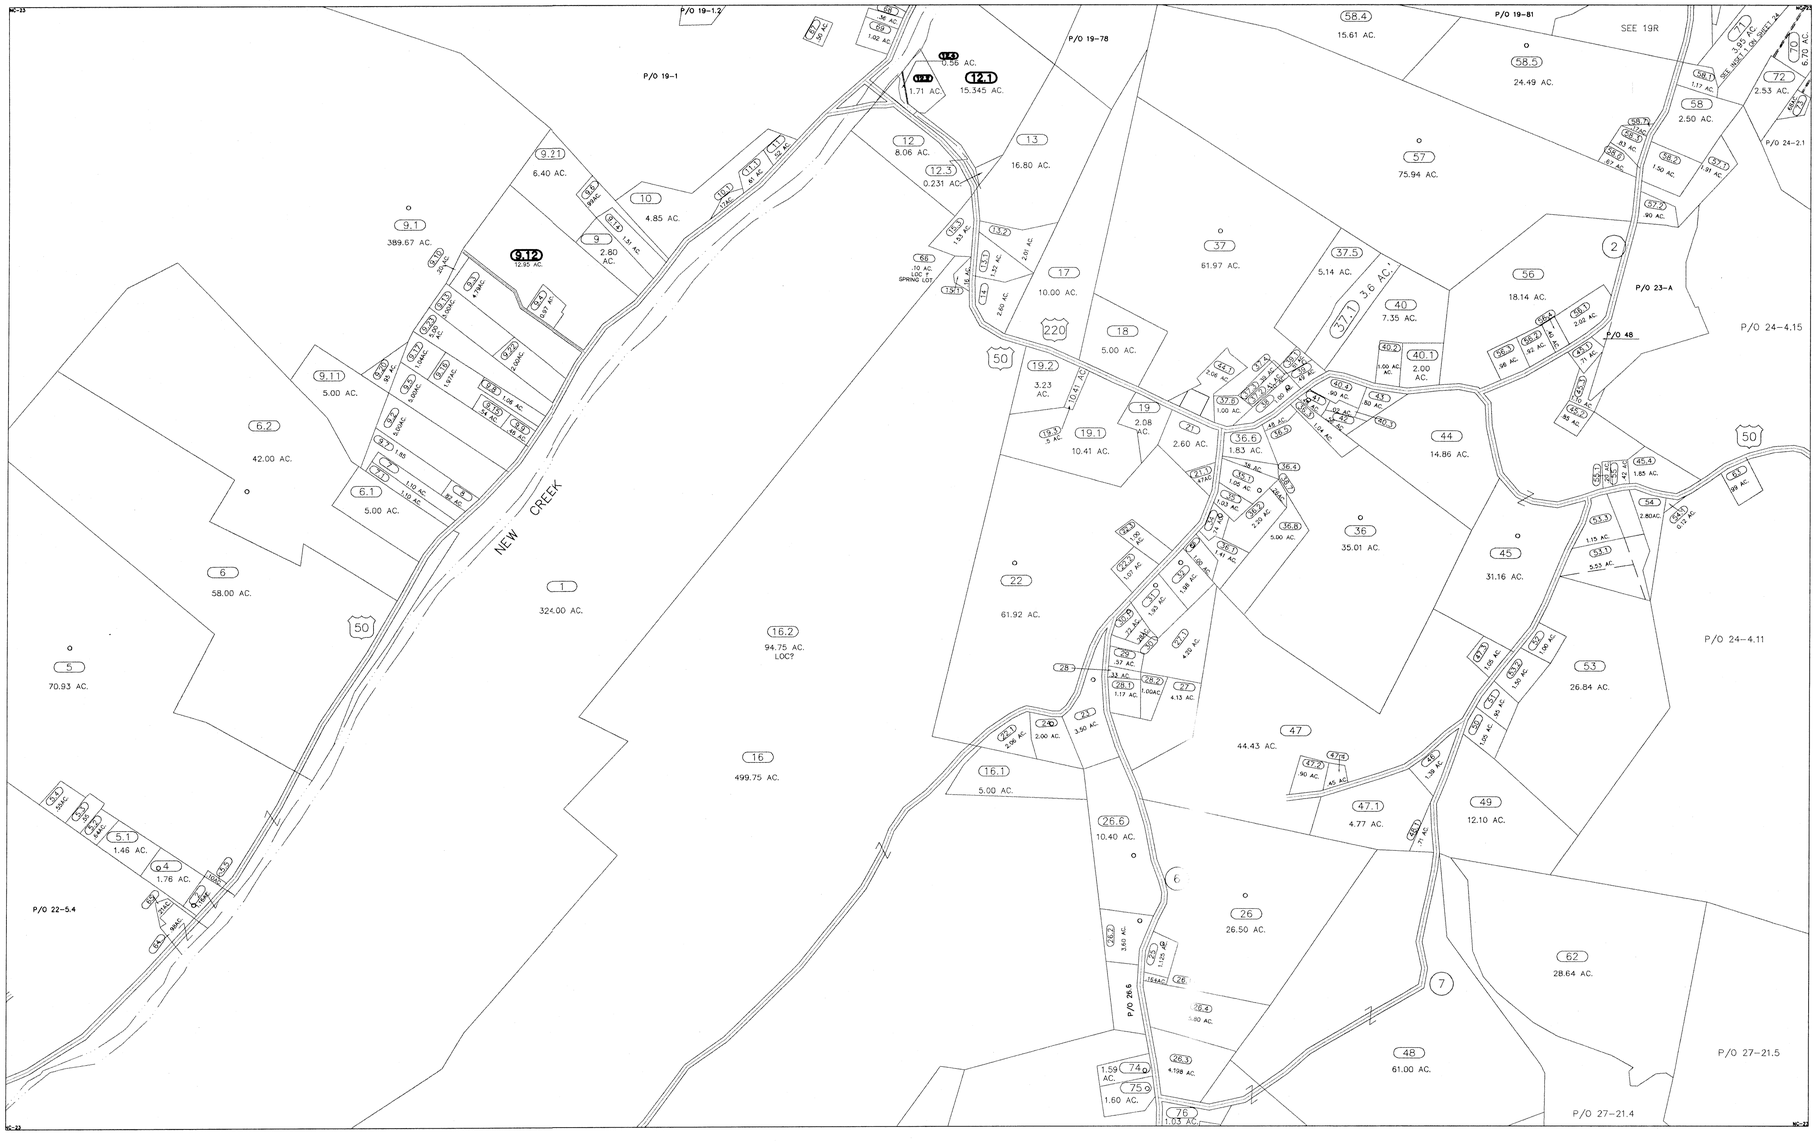


This tax map is a copy of the Assessor's official record and the reproduction, copying, distribution or sale of such tax maps or any copies thereof without the written permission of the County Assessor is prohibited.

For Tax Purposes Only

Prepared by
KEYSTONE MAPPING COMPANY, INC.
Photogrammetric Engineers
York, Pennsylvania

TAX MAPS DIGITALLY REPRODUCED BY: COMPUTER MAPPING CONSULTANTS, INC. 106 Cord St., Kingwood, WV 26537

N

## Legend

- Property line
- Edge of Pavement
- Corporation line
- District line
- County line
- State line
- Original lot line
- Deed lot number in parenthesis (15)
- Parcel or index number 999.9
- Improvement
- Railroad

## Revisions

| | | | |
|---|---|---|---|
| 1 | | 9 | |
| 2 | | 10 | |
| 3 | | 11 | |
| 4 | | 12 | |
| 5 | | 13 | |
| 6 | | 14 | |
| 7 | | 15 | |
| 8 | | 16 | |

MAP REFERENCE

| | | |
|---|---|---|
| 18 | 19 | 20 |
| 22 | 23 | 24 |
| 26 | 27 | |

MINERAL COUNTY
Office of Assessor
For Tax Purposes Only

# NEW CREEK

Map No.: 23 FILE NAME: NC06-23.DWG
Date,Aerial Photography: 04/58 Date of Map: 06/59
Photo No.: 193 Scale: 1" = 400'