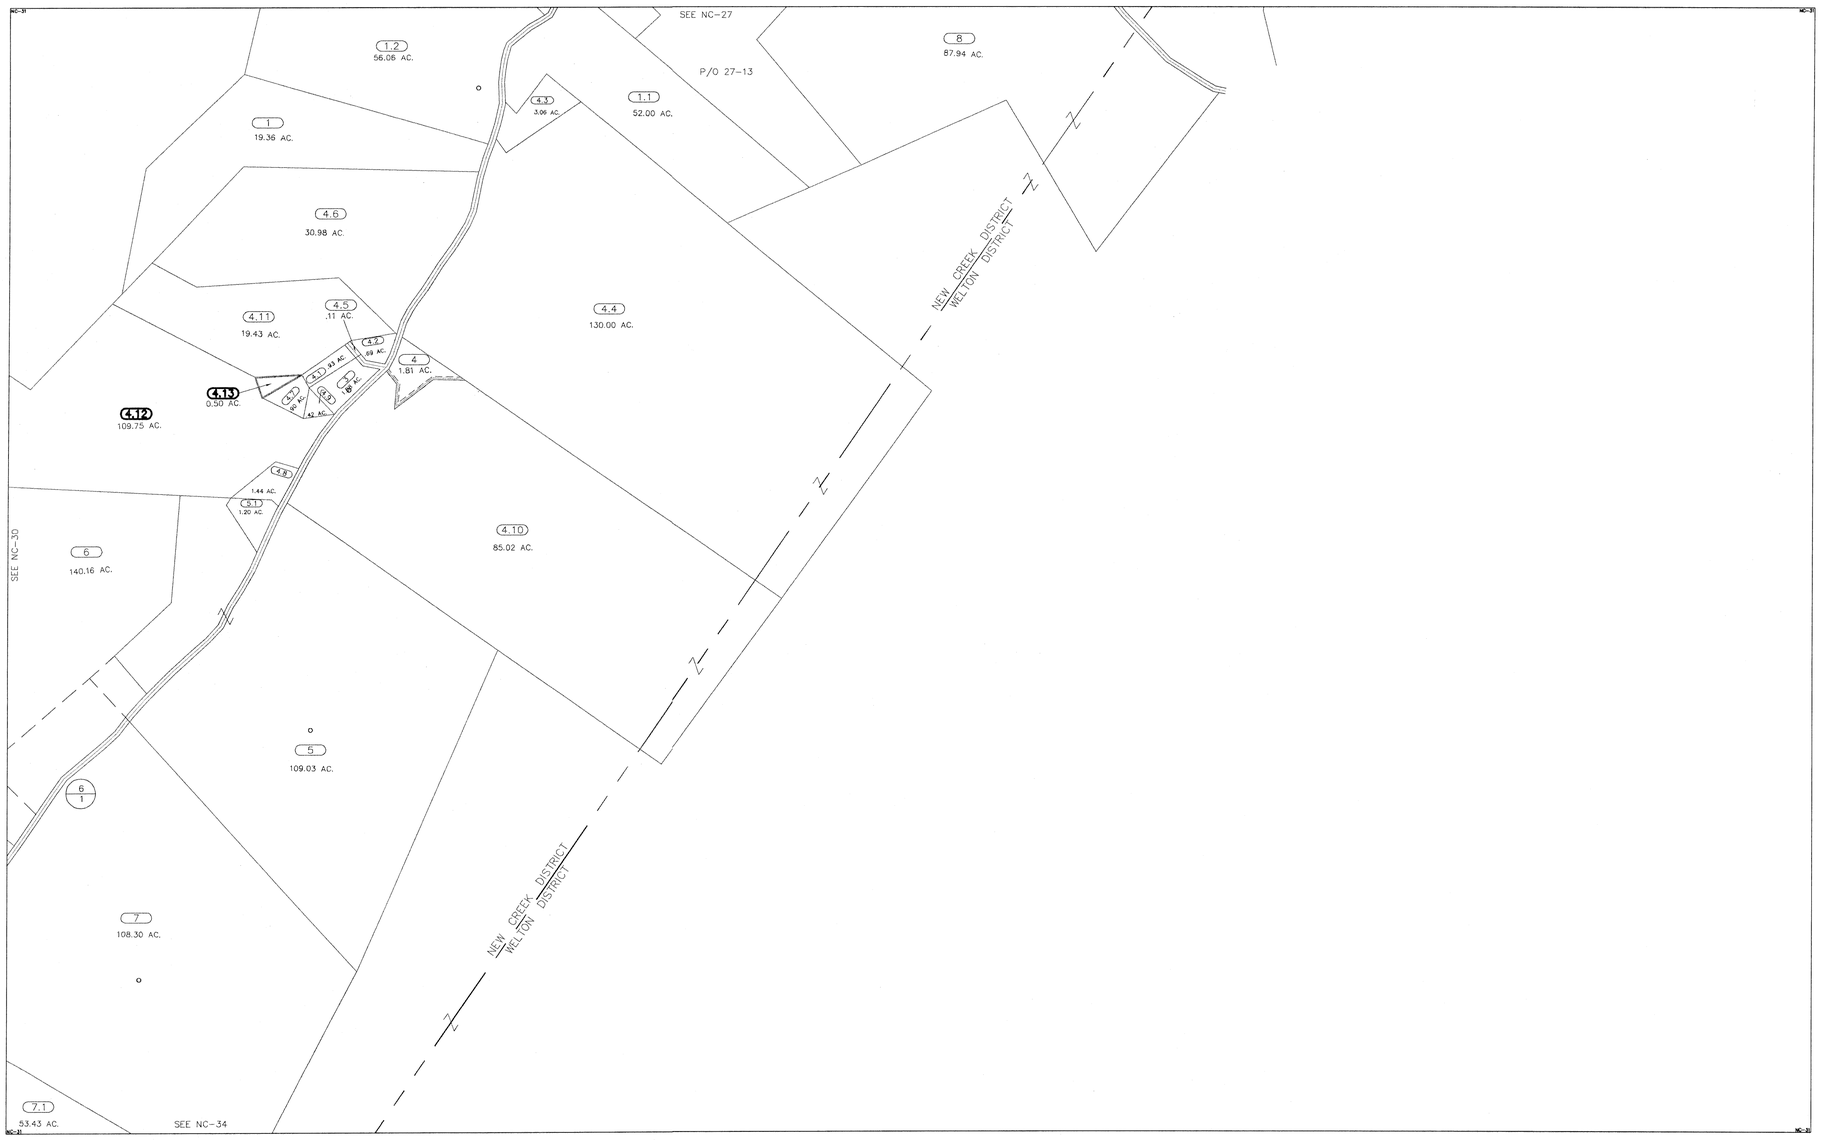

This tax map is a copy of the Assessor's official record and the reproduction, copying, distribution or sale of such tax maps or any copies thereof without the written permission of the County Assessor is prohibited.

For Tax Purposes Only

Prepared by
KEYSTONE MAPPING COMPANY, INC.
Photogrammetric Engineers
York, Pennsylvania

TAX MAPS DIGITALLY REPRODUCED BY: COMPUTER MAPPING CONSULTANTS, INC.
106 Cord St., Kingwood, WV 26537

N

Legend

Property line		Original lot line	
Edge of Pavement		Deed lot number in parenthesis	(15)
Corporation line		Parcel or index number	999.9
District line		Improvement	o
County line		Railroad	
State line			

Revisions

1		9	
2		10	
3		11	
4		12	
5		13	
6		14	
7		15	
8		16	

MAP REFERENCE

26	27	
30	31	
33	34	

MINERAL COUNTY

Office of Assessor

For Tax Purposes Only

NEW CREEK

Map No.: 31 FILE NAME: NC06-31.DWG

Date,Aerial Photography: 04/58 Date of Map: 06/59

Photo No.: 173 Scale: 1" = 400'