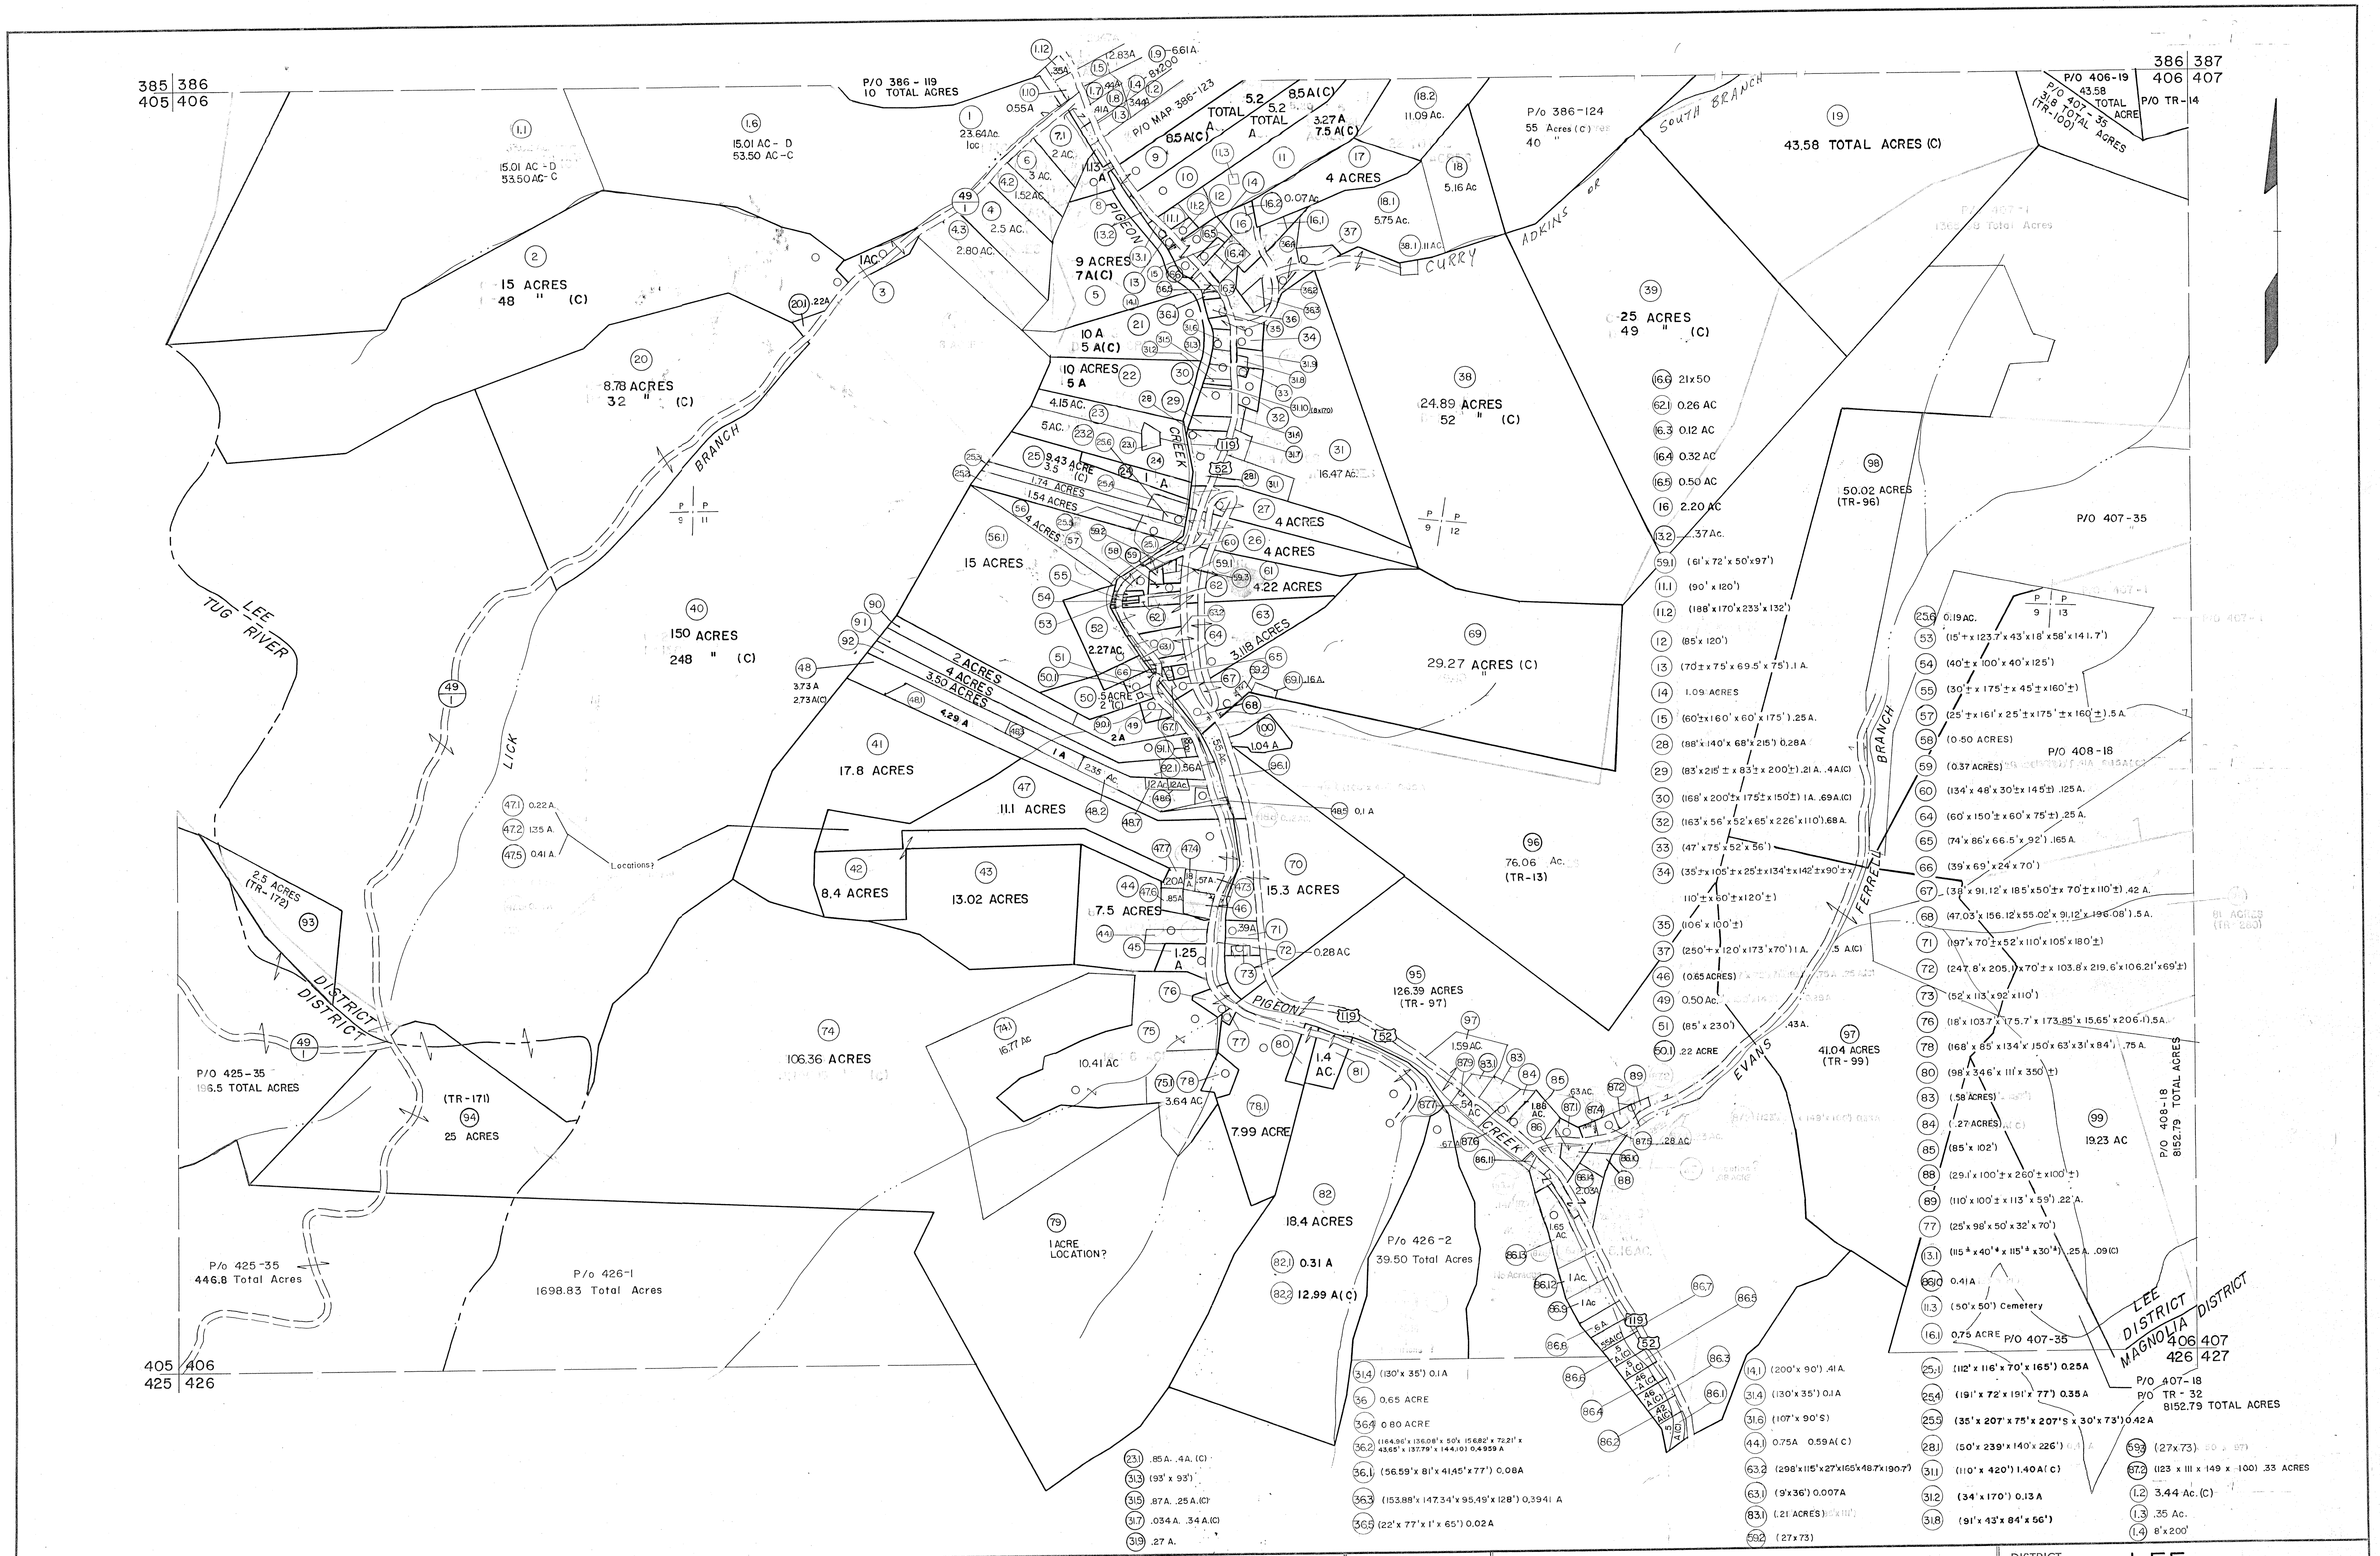

For Tax Purposes Only

Prepared by
MICHAEL BAKER, JR., INC.
Consulting Engineers
Rochester, Pennsylvania

Legend

Property line	———	Original lot line	– – – –
Edge of pavement or roadway	— — —	Deed lot number	(15)
Corporation line	— - - —	Parcel or index number	(99)
District line	— - - — -	Improvement	o
County line	——— — —	Railroad	—+—+—

Revisions

1	9 - 15 - 63	9	4-7-93 A.M.	17	
2	10 - 1 - 63	10	10-28-93 A.M.	18	
3	SEPT. 19, 1974 GBC	11	4-97 A.M.	19	
4	3-31-84	12	6-98 A.M.	20	
5	8-1-86 PENTREE	13	10-99 A.M.	21	
6	6-1-87 L.E.S.	14	5:01 A.M.	22	
7	2-15-89 TRL	15	4/05 BAM	23	
8	Revised to 1-1-90	16	1-08 A.M.	24	

KEY MAP

	386	
405	406	407
	426	

MINGO COUNTY
STATE OF WEST VIRGINIA
Office of Assessor

DISTRICT LEE MAGNOLIA

SHEET NO: 406

Date, Aerial Photography: April, 1961
Photo No:
Date, Map: July, 1962
Scale: 1" = 400'