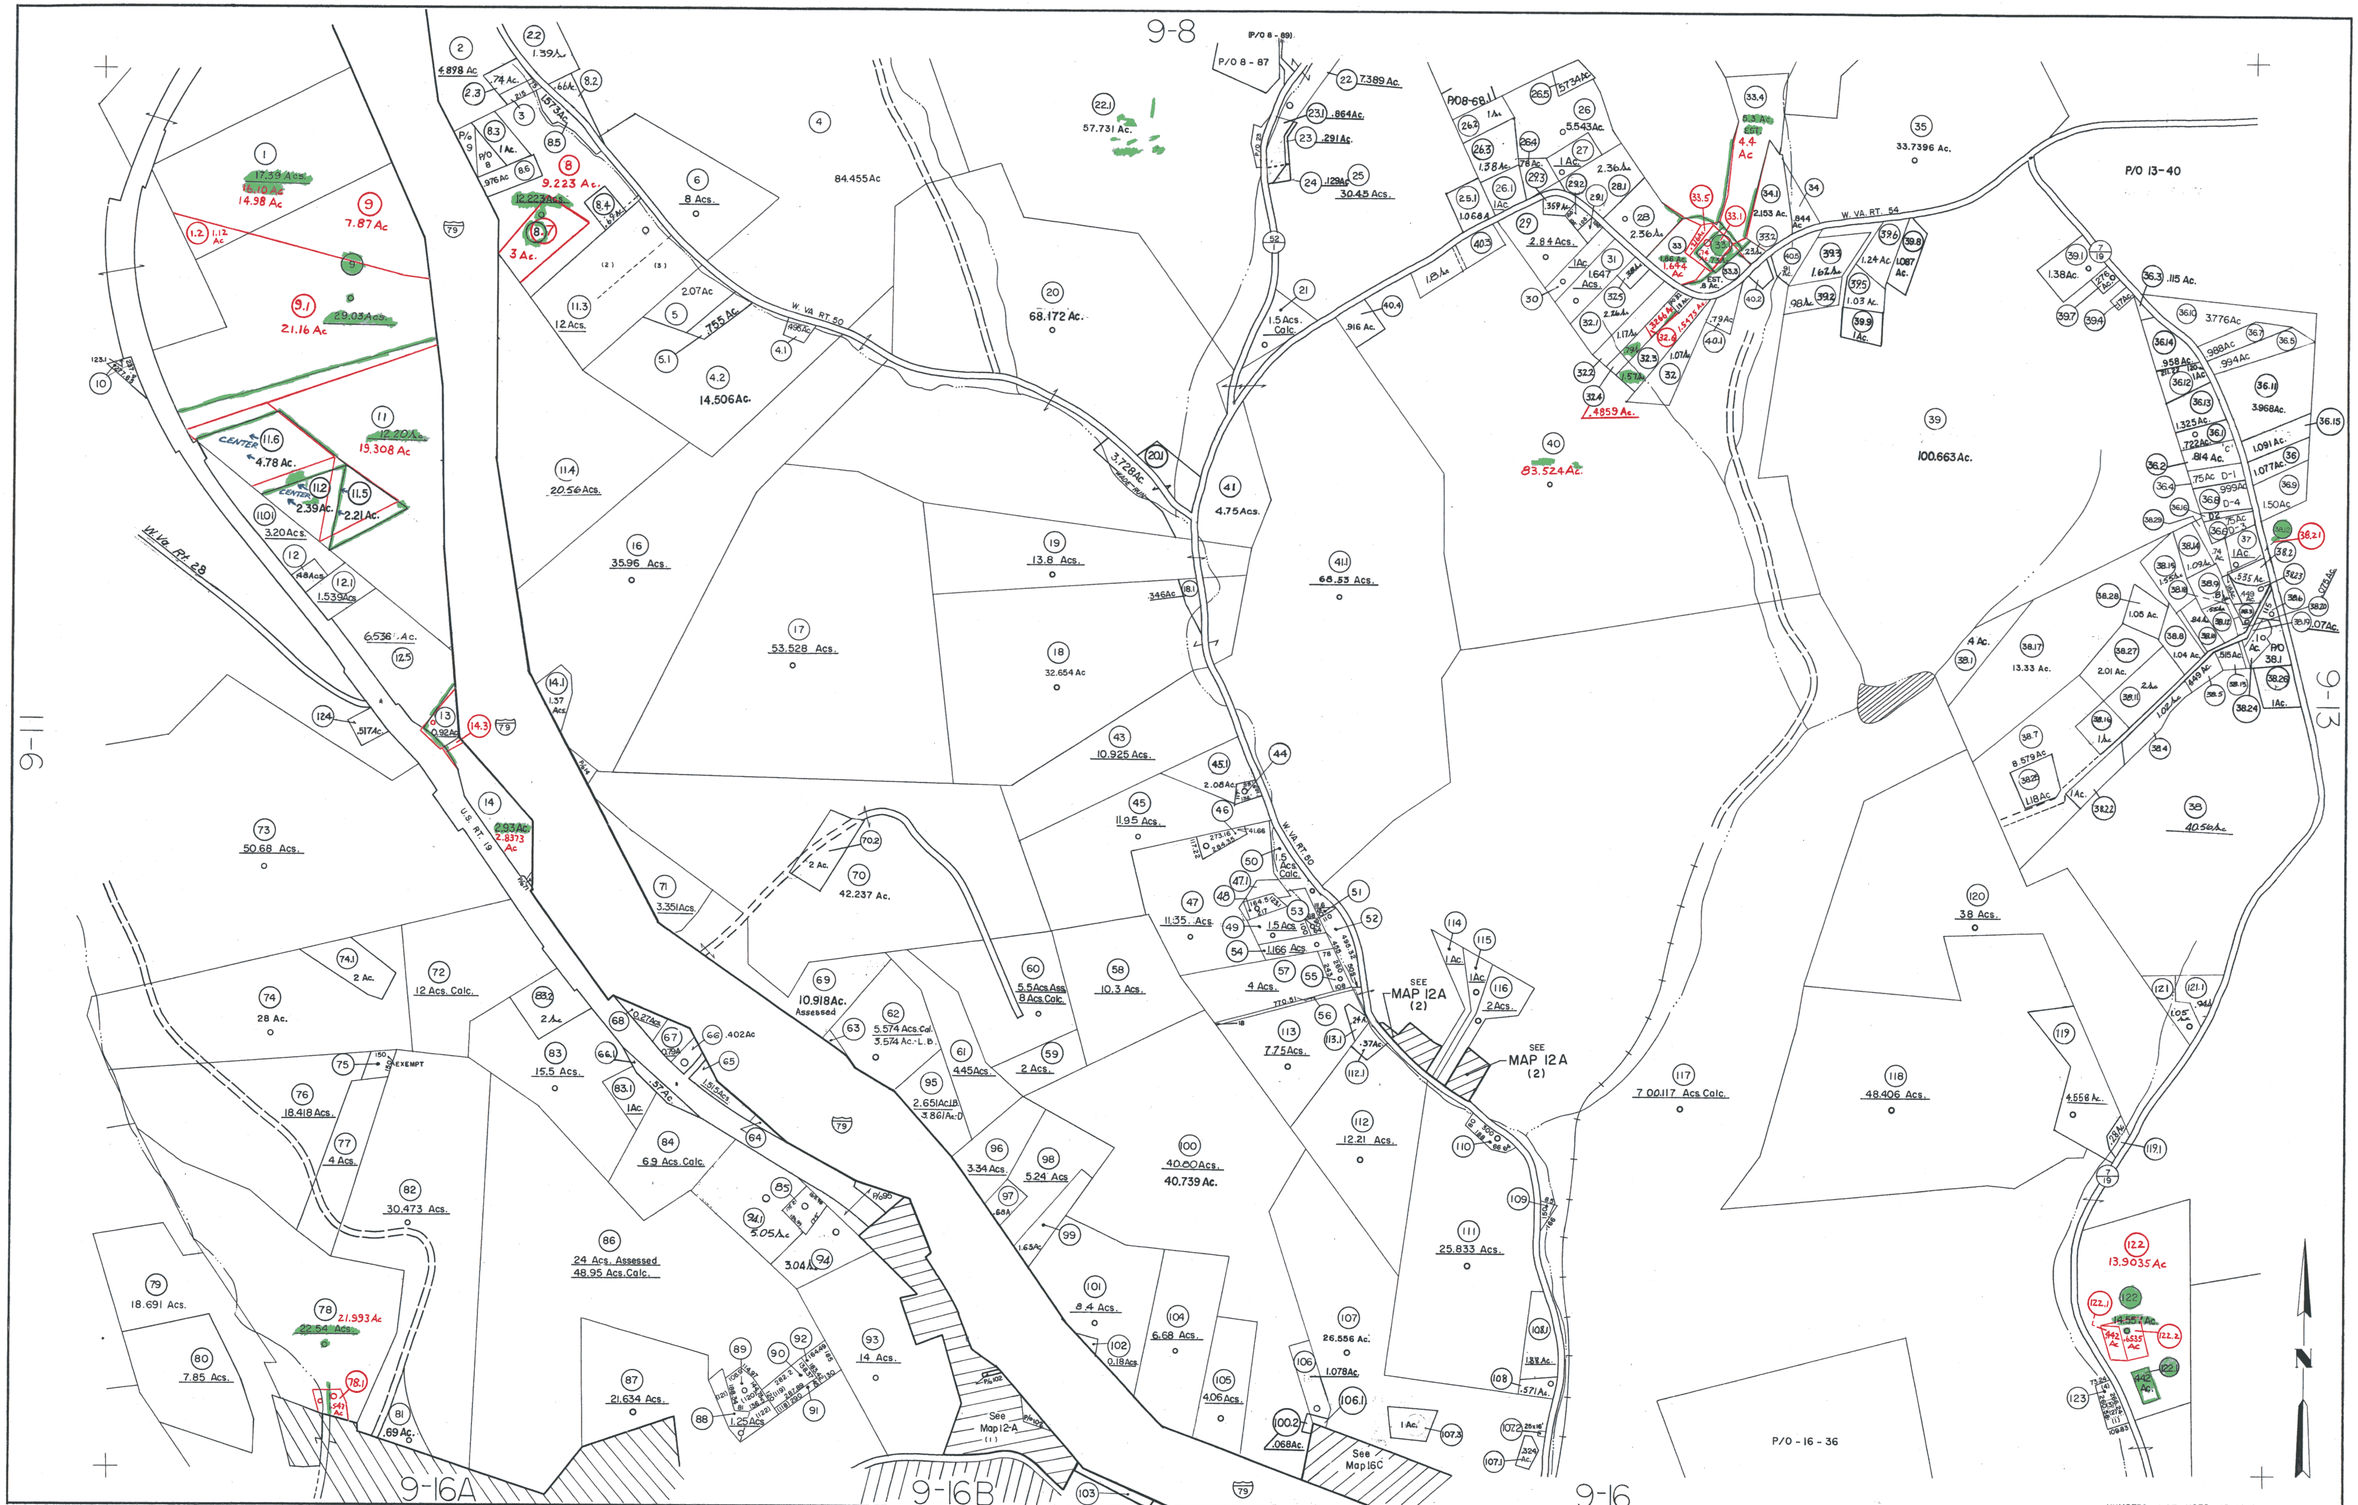

For Tax Purposes Only

Prepared by
American Air Surveys, Inc.
Pittsburgh, Pa.

Legend

Property line		Original lot line	
Edge of pavement or roadway		Deed lot number in parenthesis	(15)
Corporation line		Parcel or index number in circle	99
District line		Improvement	o
County line		Railroad	
Stream		District Number	13
		Scaled Dimension	S

Revisions

1	2-15-62	9	7-1-99 J.E.B	17	
2	8-20-73	10	8-1-2001 J.E.B	18	
3	9-10-79	11		19	
4	7-1-82 L.E.S.	12		20	
5	7-1-84 L. E.Stepp	13		21	
6	July, 1986 TRL	14		22	
7	To 10-1-88 JLB	15		23	
8	OGIS 6-95 HD	16		24	

COUNTY OF MONONGALIA

Office of Assessor

MORGANTOWN W. VA.

CASS DISTRICT

District 9 Map No. 12

Date, Aerial Photography: 1960 Date, Map: March 30, 1961

Photo No.: 182, 184 Scale: 1" = 400'