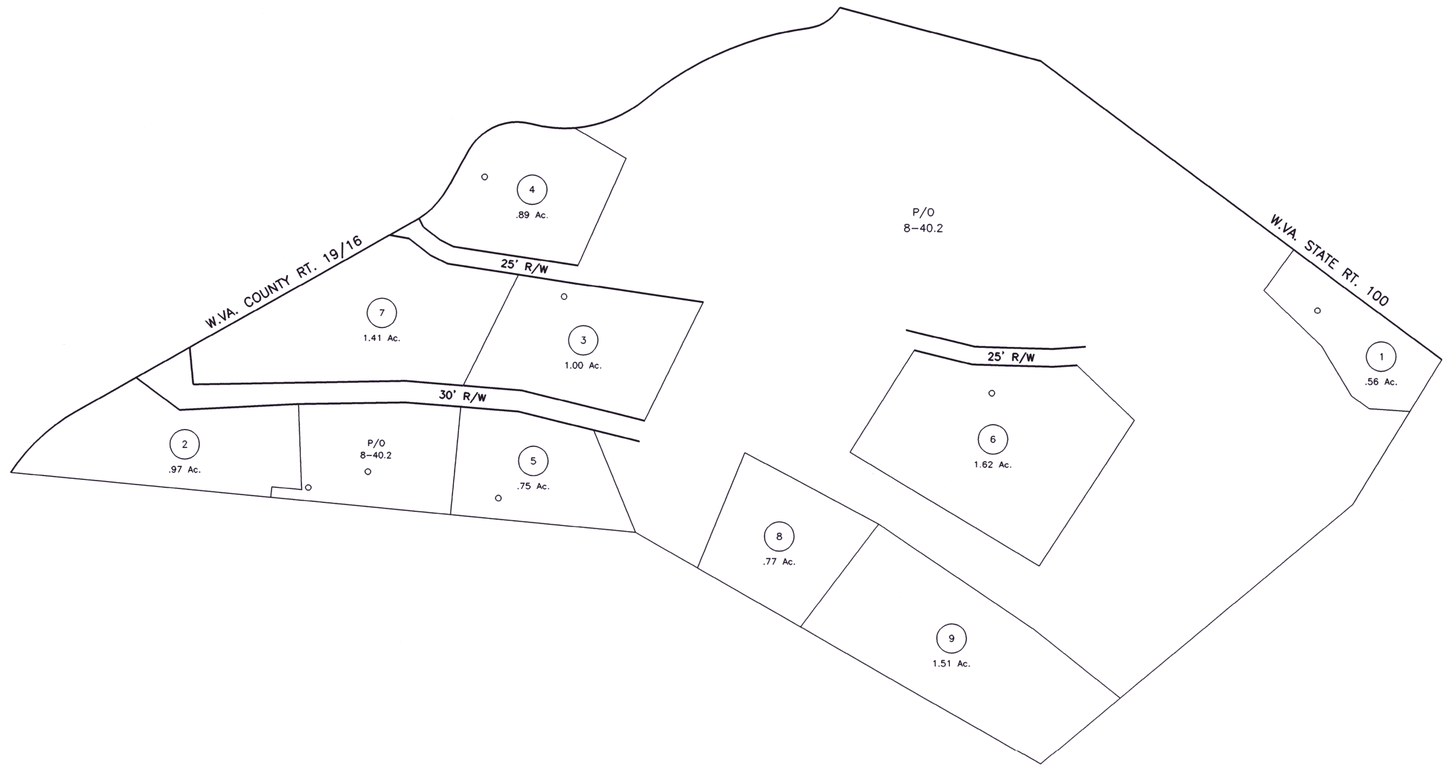

RANDOM PARCEL SEQUENCE IS DUE TO MANNER IN WHICH PLATS & DEEDS WERE RECORDED.

For Tax Purposes Only

Assessor: Rodney A. Pyles

LEGEND

Property line		Original lot line	
Edge of pavement or roadway		Deed lot number	(15)
Corporation line		Parcel or index number	(99)
District line		Improvement	
County line		Railroad	
State line		Scaled dimension	(S)
Land hook		Deed dimension	(D)
Water		Calculated area	(C)

REVISIONS

09-2004 JF

Mapped by: John Ferguson

NOTES

PLATS: (SEE DEEDS)

KEY MAP

8	8	7
8	8B	7
8	8	7

COUNTY of MONONGALIA

Office of Assessor

MORGANTOWN, W.VA.

CASS DISTRICT

District 3 Map No. 8B

Date, Aerial Photography_____ Date: 3-6-96

Photo No.:_____ Scale: 1"=100'