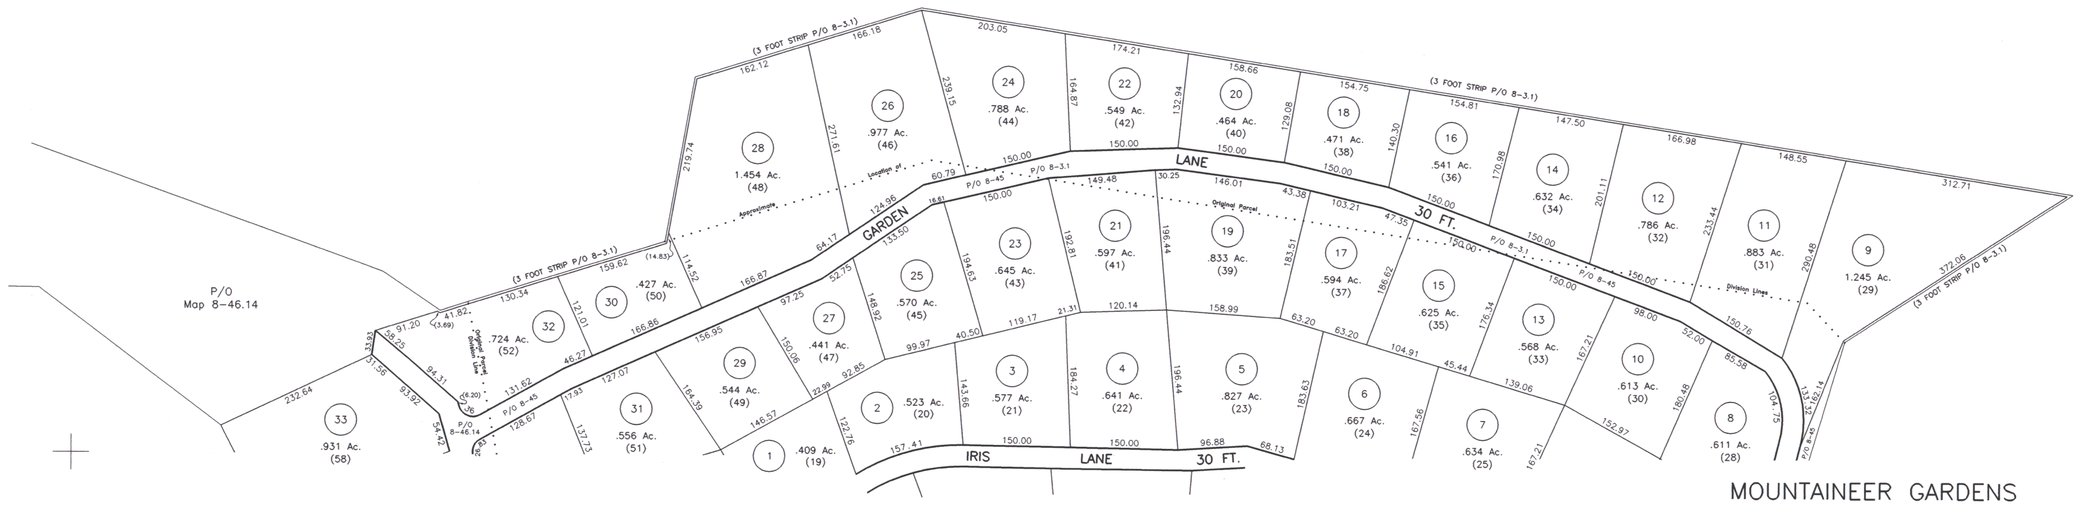

MOUNTAINEER GARDENS

For Tax Purposes Only

2005
Assessor: Rodney A. Pyles

LEGEND

Property line		Original lot line	
Edge of pavement or roadway		Deed lot number	(15)
Corporation line		Parcel or index number	(99)
District line		Improvement	
County line		Railroad	
State line		Scaled dimension	(S)
Land hook		Deed dimension	(D)
Water		Calculated area	(C)

REVISIONS

04-2006 JF

Mapped by: John Ferguson

NOTES

PLATS: MAP CAB. D-25B

KEY MAP

8	8	8
8	8H	8
8	8G	8

COUNTY of MONONGALIA

Office of Assessor

MORGANTOWN, W.VA.

CASS DISTRICT

District 3 Map No. 8H

Date, Aerial Photography _____ Date: 11-27-2005

Photo No.: _____ Scale: 1"=100'