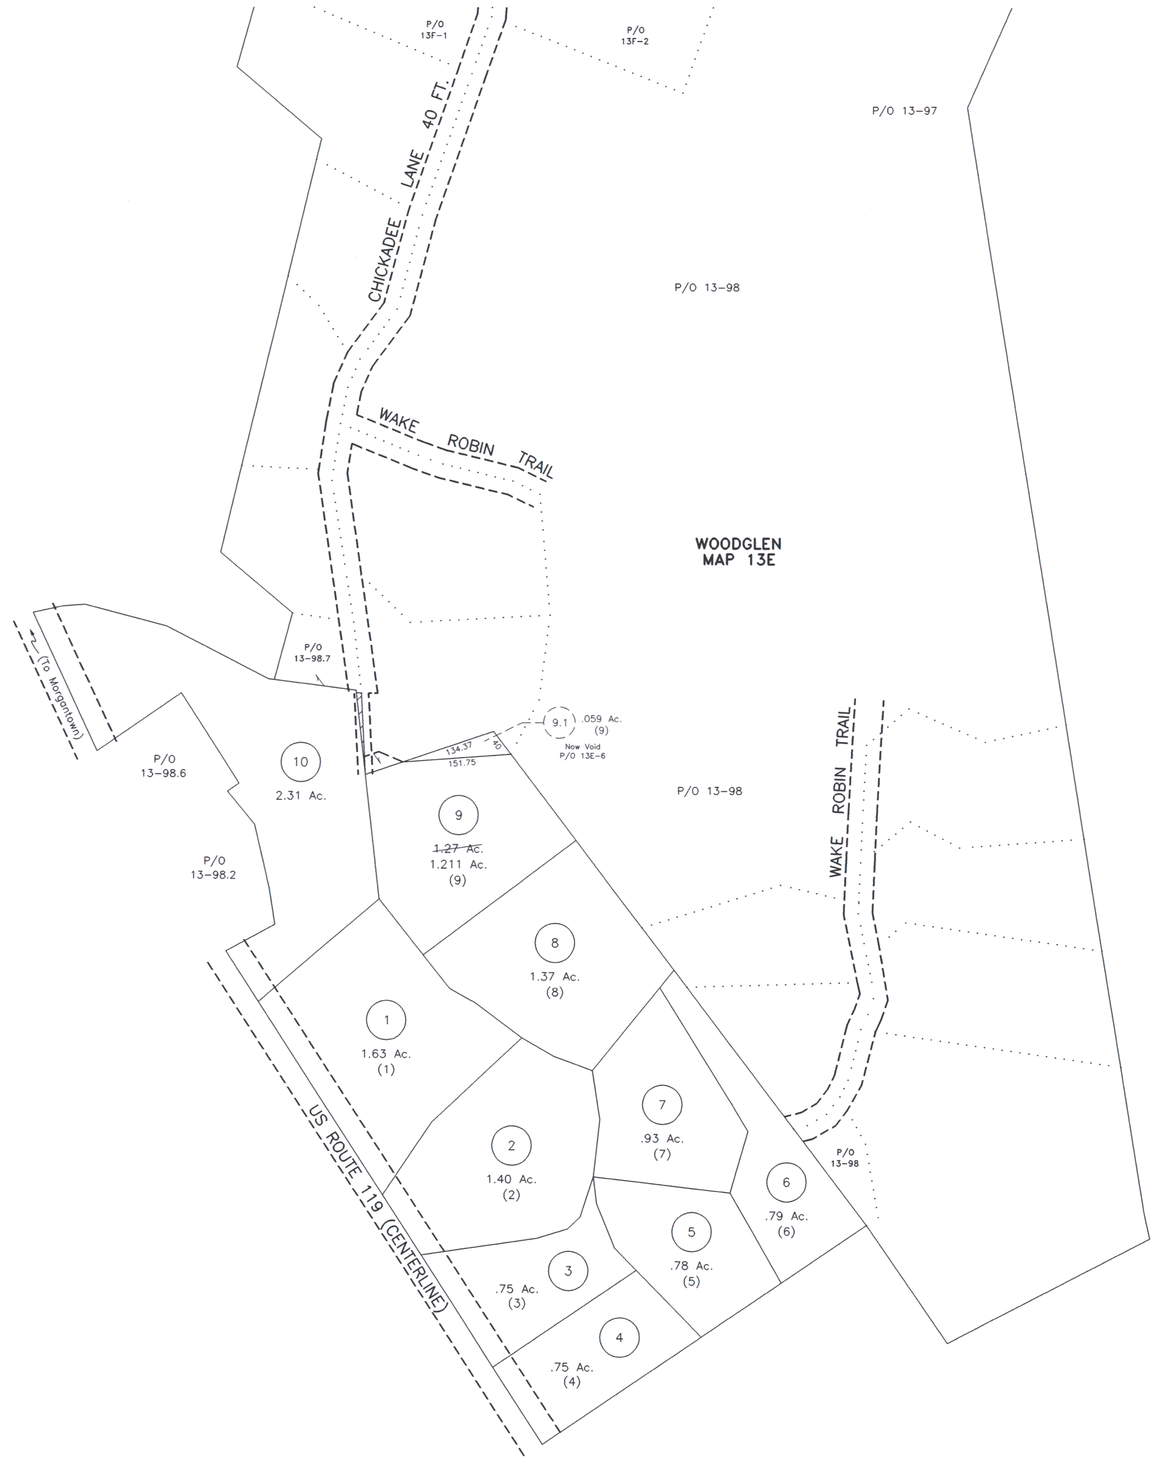

WOODHAVEN
PARCELS (1–9.1)

For Tax Purposes Only

2002
Assessor: Rodney A. Pyles

LEGEND

Property line		Original lot line	
Edge of pavement or roadway		Deed lot number	(15)
Corporation line		Parcel or index number	(99)
District line		Improvement	O
County line		Railroad	
State line		Scaled dimension	(S)
Land hook		Deed dimension	(D)
Water		Calculated area	(C)
		Void Parcel	(99)

REVISIONS
12–2003 JF
05–2005 JF

Mapped by: John Ferguson

NOTES
PLAT: MAP CAB. 3–139B

KEY MAP

13	13	13E
13	13D	13E
13	13	13

COUNTY of MONONGALIA

Office of Assessor

MORGANTOWN, W.VA.

CLINTON DISTRICT

District 5 Map No. 13D

Date, Aerial Photography_____ Date: 03–15–2002

Photo No.:_____ Scale: 1"=100'