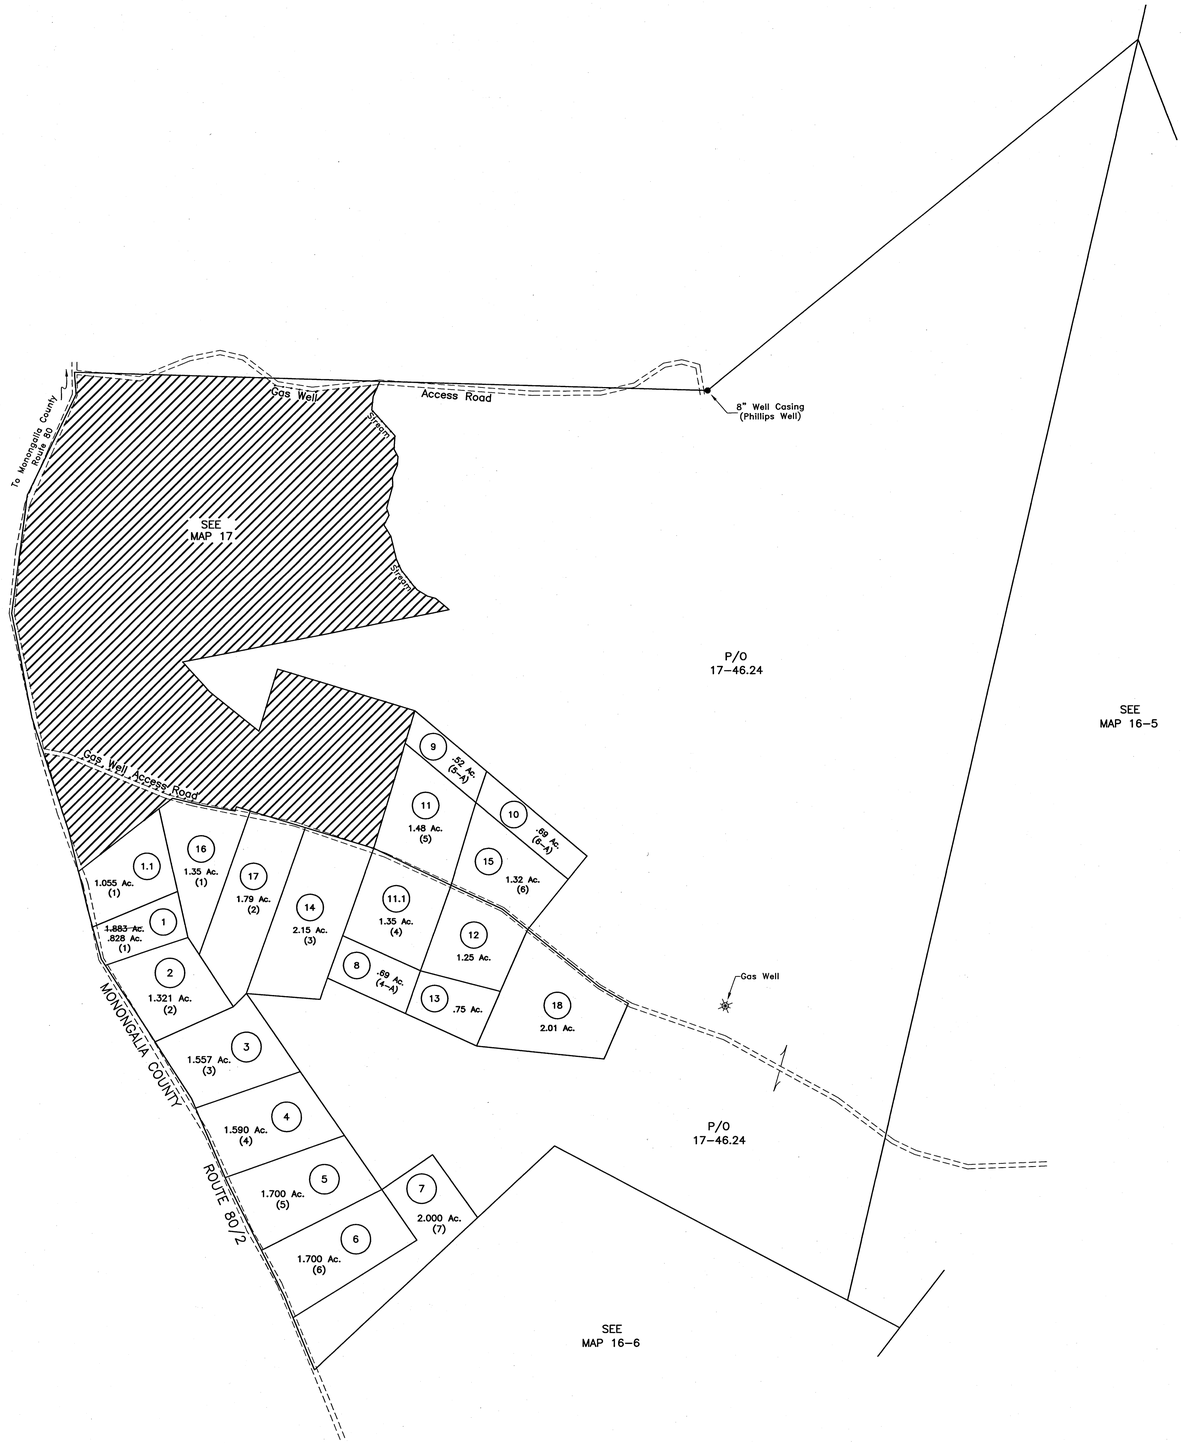

For Tax Purposes Only

2002
Assessor: Rodney A. Pyles

LEGEND

Property line		Original lot line	
Edge of pavement or roadway		Deed lot number	(15)
Corporation line		Parcel or index number	99
District line		Improvement	
County line		Railroad	
State line		Scaled dimension	(S)
Land hook		Deed dimension	(D)
Water		Calculated area	(C)

REVISIONS

03-2004 JF
02-2005 JF
03-2010 JF

Mapped by: John Ferguson

NOTES

PLATS: (ATTACHED IN DEEDS)
DB-1222 P-454, DB-1225 P-170,
DB-1225 P-571, DB-1240 P-410,
DB-1240 P-416, DB-1240 P-420,
DB-1240 P-426, DB-1240 P-430,
DB-1242 P-471, DB-1242 P-475,
DB-1247 P-328, DB-1257 P-155

KEY MAP

17	17	17
17	17B	17
17	17	16

COUNTY of MONONGALIA

Office of Assessor

MORGANTOWN, W.VA.

CLINTON DISTRICT

District 5 Map No. 17B

Date, Aerial Photography_____ Date: 11-05-2002

Photo No.:_____ Scale: 1"=200'