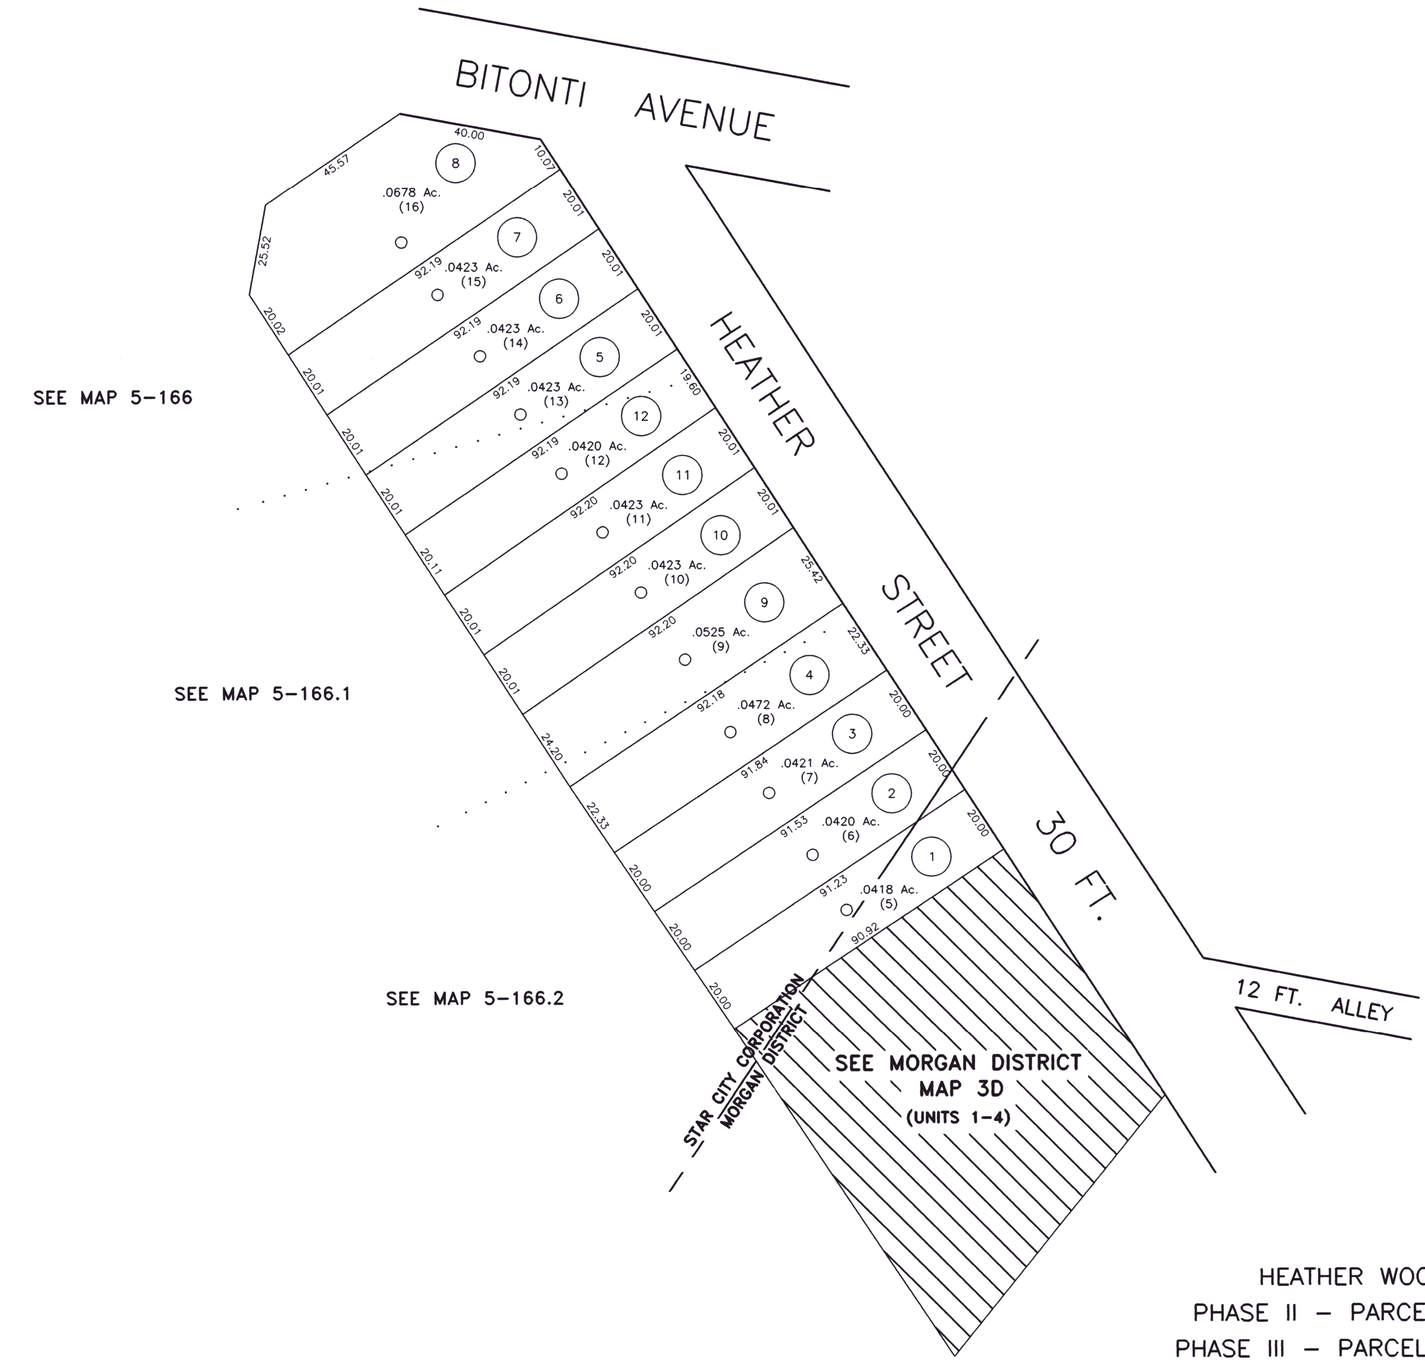

HEATHER WOODS TOWNHOMES
PHASE II – PARCELS 1–4 (UNITS 5–8)
PHASE III – PARCELS 9–12 (UNITS 9–12)
PHASE IV – PARCELS 5–8 (UNITS 13–16)

For Tax Purposes Only

1999
Assessor: Rodney A. Pyles

LEGEND

Property line		Original lot line	
Edge of pavement or roadway		Deed lot number	(15)
Corporation line		Parcel or index number	(99)
District line		Improvement	o
County line		Railroad	
State line		Scaled dimension	(S)
Land hook		Deed dimension	(D)
Water		Calculated area	(C)

REVISIONS
09–2000 JF
09–2002 JF
Mapped by: John Ferguson

NOTES
PLATS: MAP CAB. 3–119B & 3–154B

KEY MAP

5	5	5
5	5	MORGAN 3A
5	MORGAN 3A	MORGAN 3D

COUNTY of MONONGALIA

Office of Assessor

MORGANTOWN, W.VA.

STAR CITY CORPORATION

District 17 Map No. 5A

Date, Aerial Photography _____ Date: 05–02–99

Photo No.: _____ Scale: 1"=20'