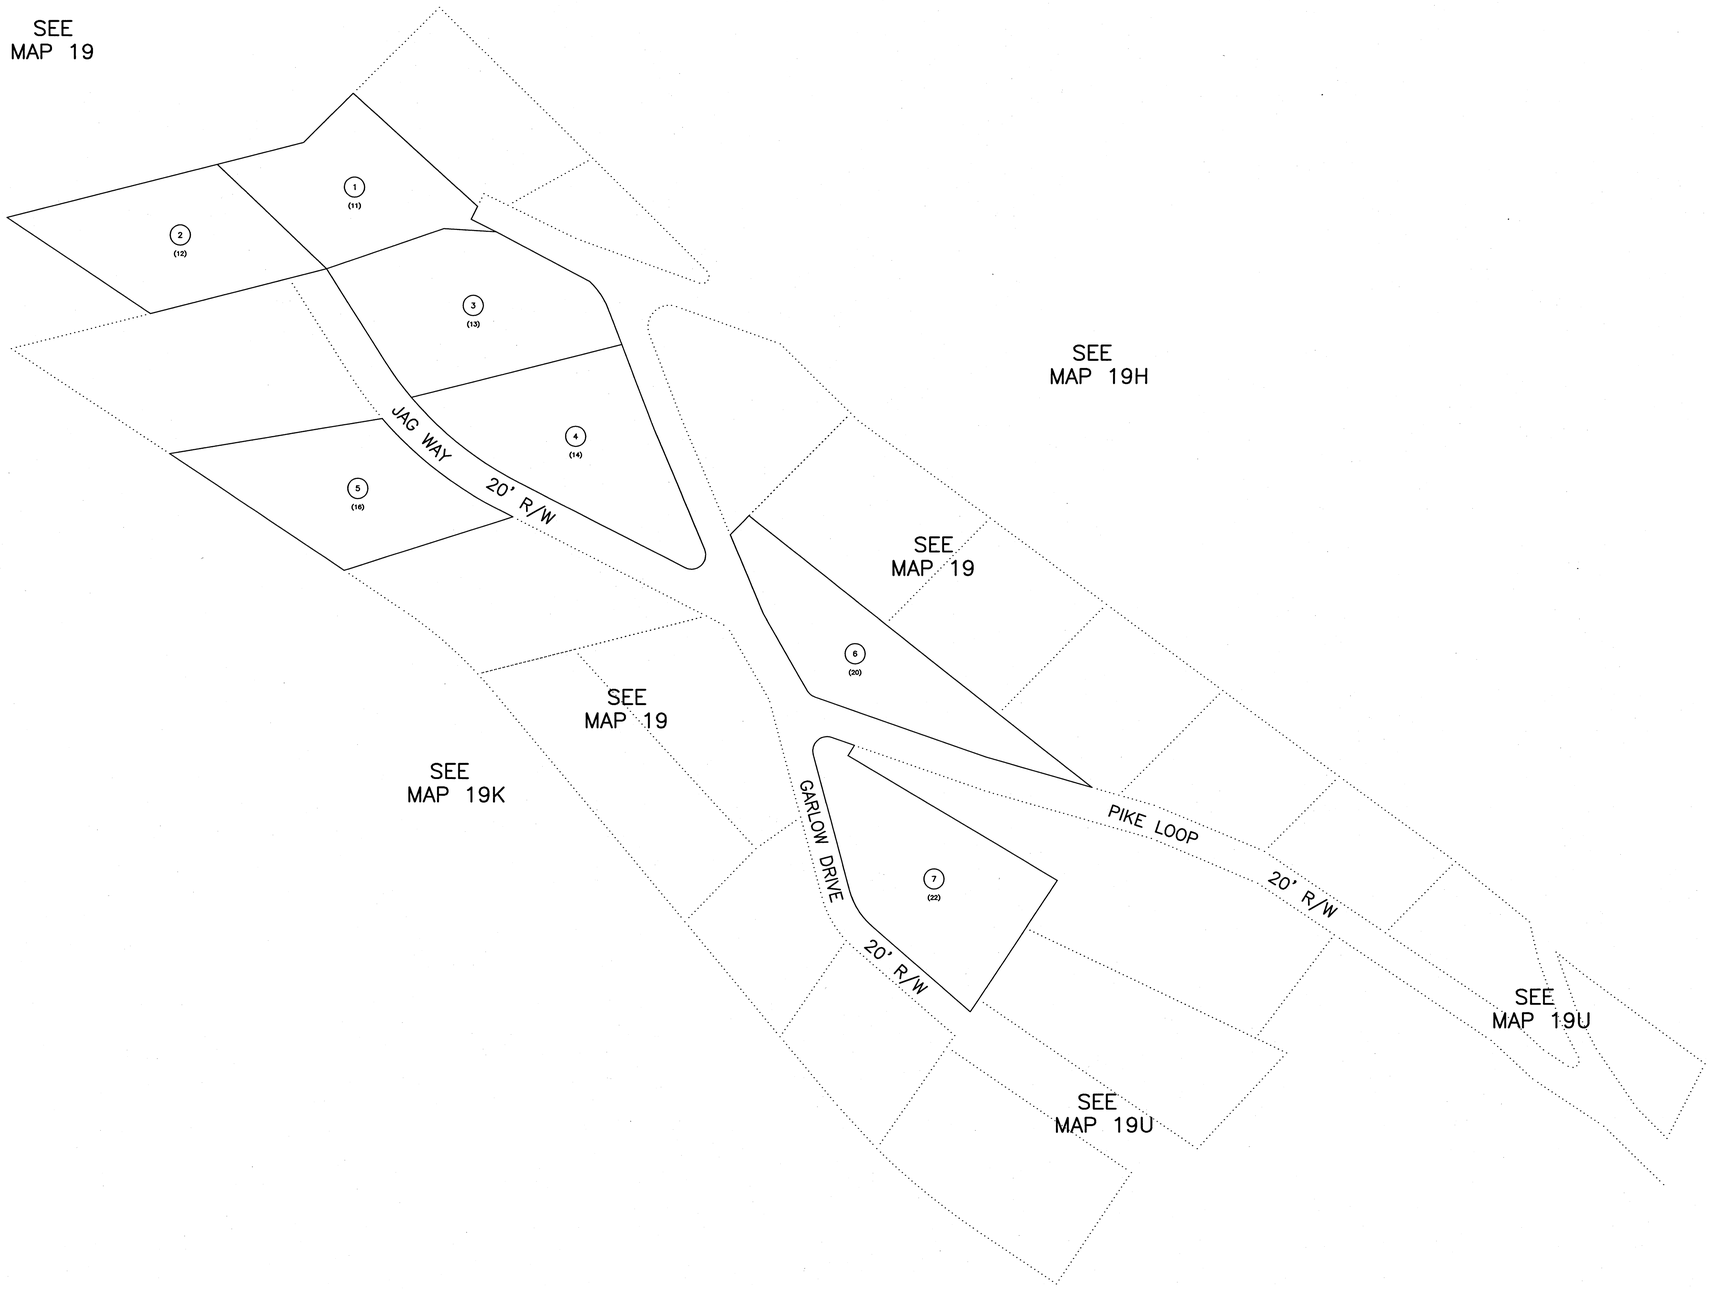

THE VIEWS AT CHEAT LAKE
PARCELS (1–7)

For Tax Purposes Only

2007
Assessor: Rodney A. Pyles

LEGEND

Property line		Original lot line	
Edge of pavement or roadway		Deed lot number	(15)
Corporation line		Parcel or index number	(99)
District line		Improvement	
County line		Railroad	
State line		Scaled dimension	(S)
Land hook		Deed dimension	(D)
Water		Calculated area	(C)

REVISIONS

Mapped by: John Hriblan

NOTES

PLATS: MAP CABINETS & DEEDS

D-30B
1298-93
1308-384

KEY MAP

19	19H	19H
19K	19V	19H
19K	19U	19U

COUNTY of MONONGALIA

Office of Assessor

MORGANTOWN, W.VA.

UNION DISTRICT

District 18 Map No. 19V

Date, Aerial Photography_____ Date: 9-9-2010

Photo No.:_____ Scale: 1"=50'