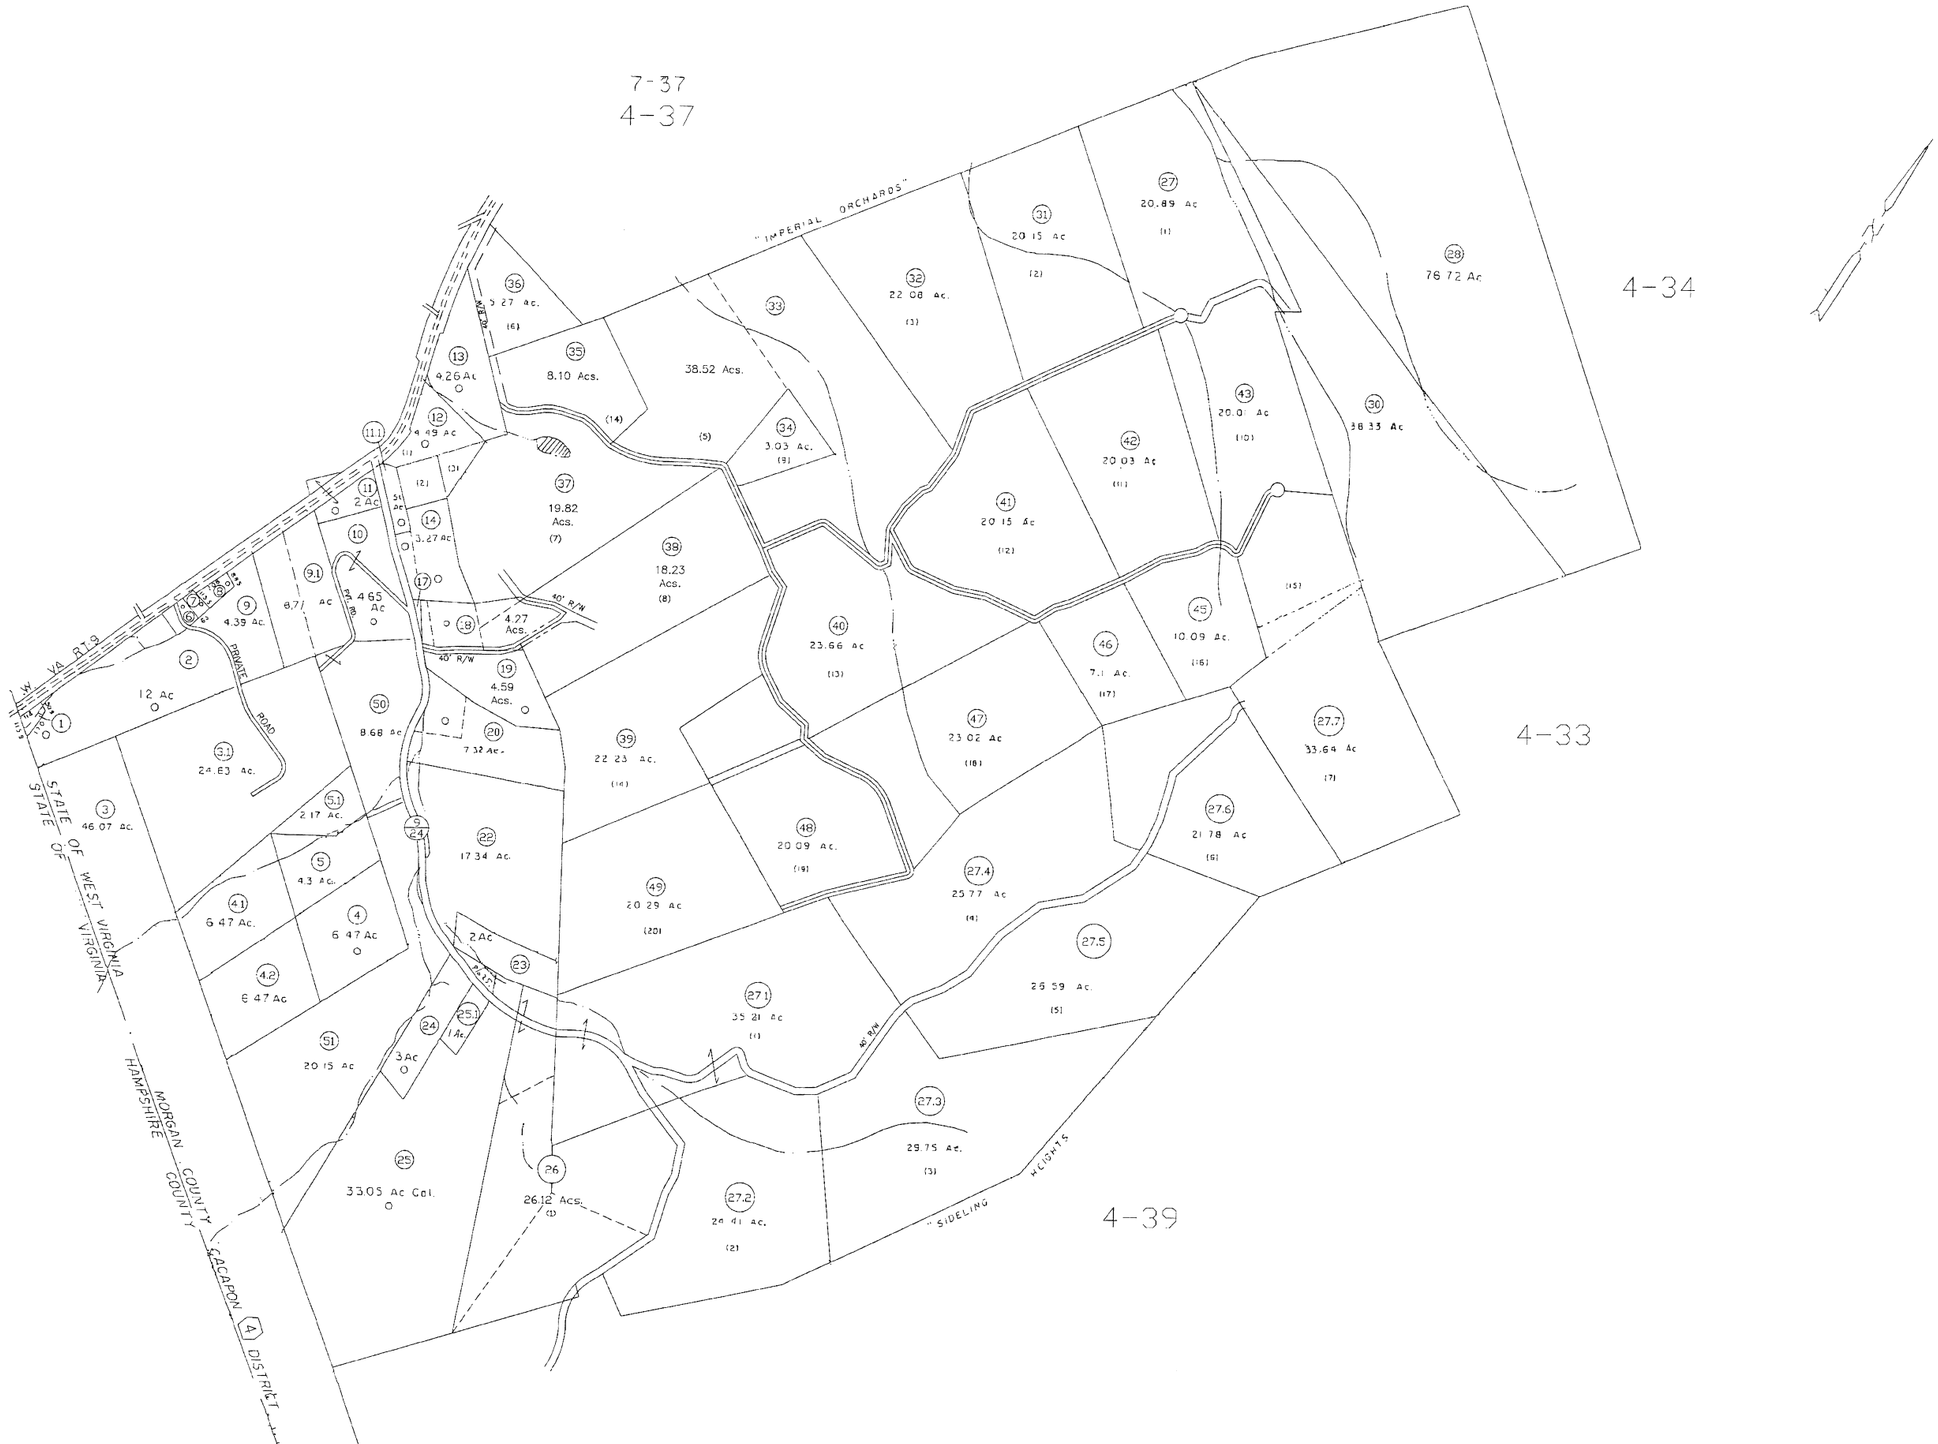

For Tax Purposes Only

0' 400' 800' 1200'

Legend

Property Line		Original Lot Line	
Edge of Pavement of Roadway		Deed Lot Number	(4)
Corporation Line		Parcel or Index Number	99
District Line		Improvement	○
County Line		Railroad	
Stream		District Number	13
State Line		Scaled Dimension	S
Plat Dimension	P	Deed Dimension	D

Revisions

1	07-02-62	10	03-06-00 BLS/CB	19	28
2	03-21-75 T.G.	11	03-07-01 BLS/CB	20	29
3	July 1982 C.P.	12	04-21-03 BLS/CB	21	30
4	07-01-83 NCS	13	02-06-04 BLS/CB	22	31
5	07-01-87 D.F.	14	02-21-006 BLS/CB	23	32
6	01-14-94 BLS/CB	15	08-14-07 BLS/AP	24	33
7	01-16-95 BLS/CB	16	04-14-08 BLS/AP	25	34
8	02-17-97 BLS/CB	17	05-16-08 BLS/AP	26	35
9	02-02-99 BLS/CB	18		27	36

COUNTY OF MORGAN

Office of Assessor

BERKELEY SPRINGS, W. VA.

Cacapon District

District 4 Map No. 38

Date Aerial Photography: 1961 Date Map: March 22, 1962