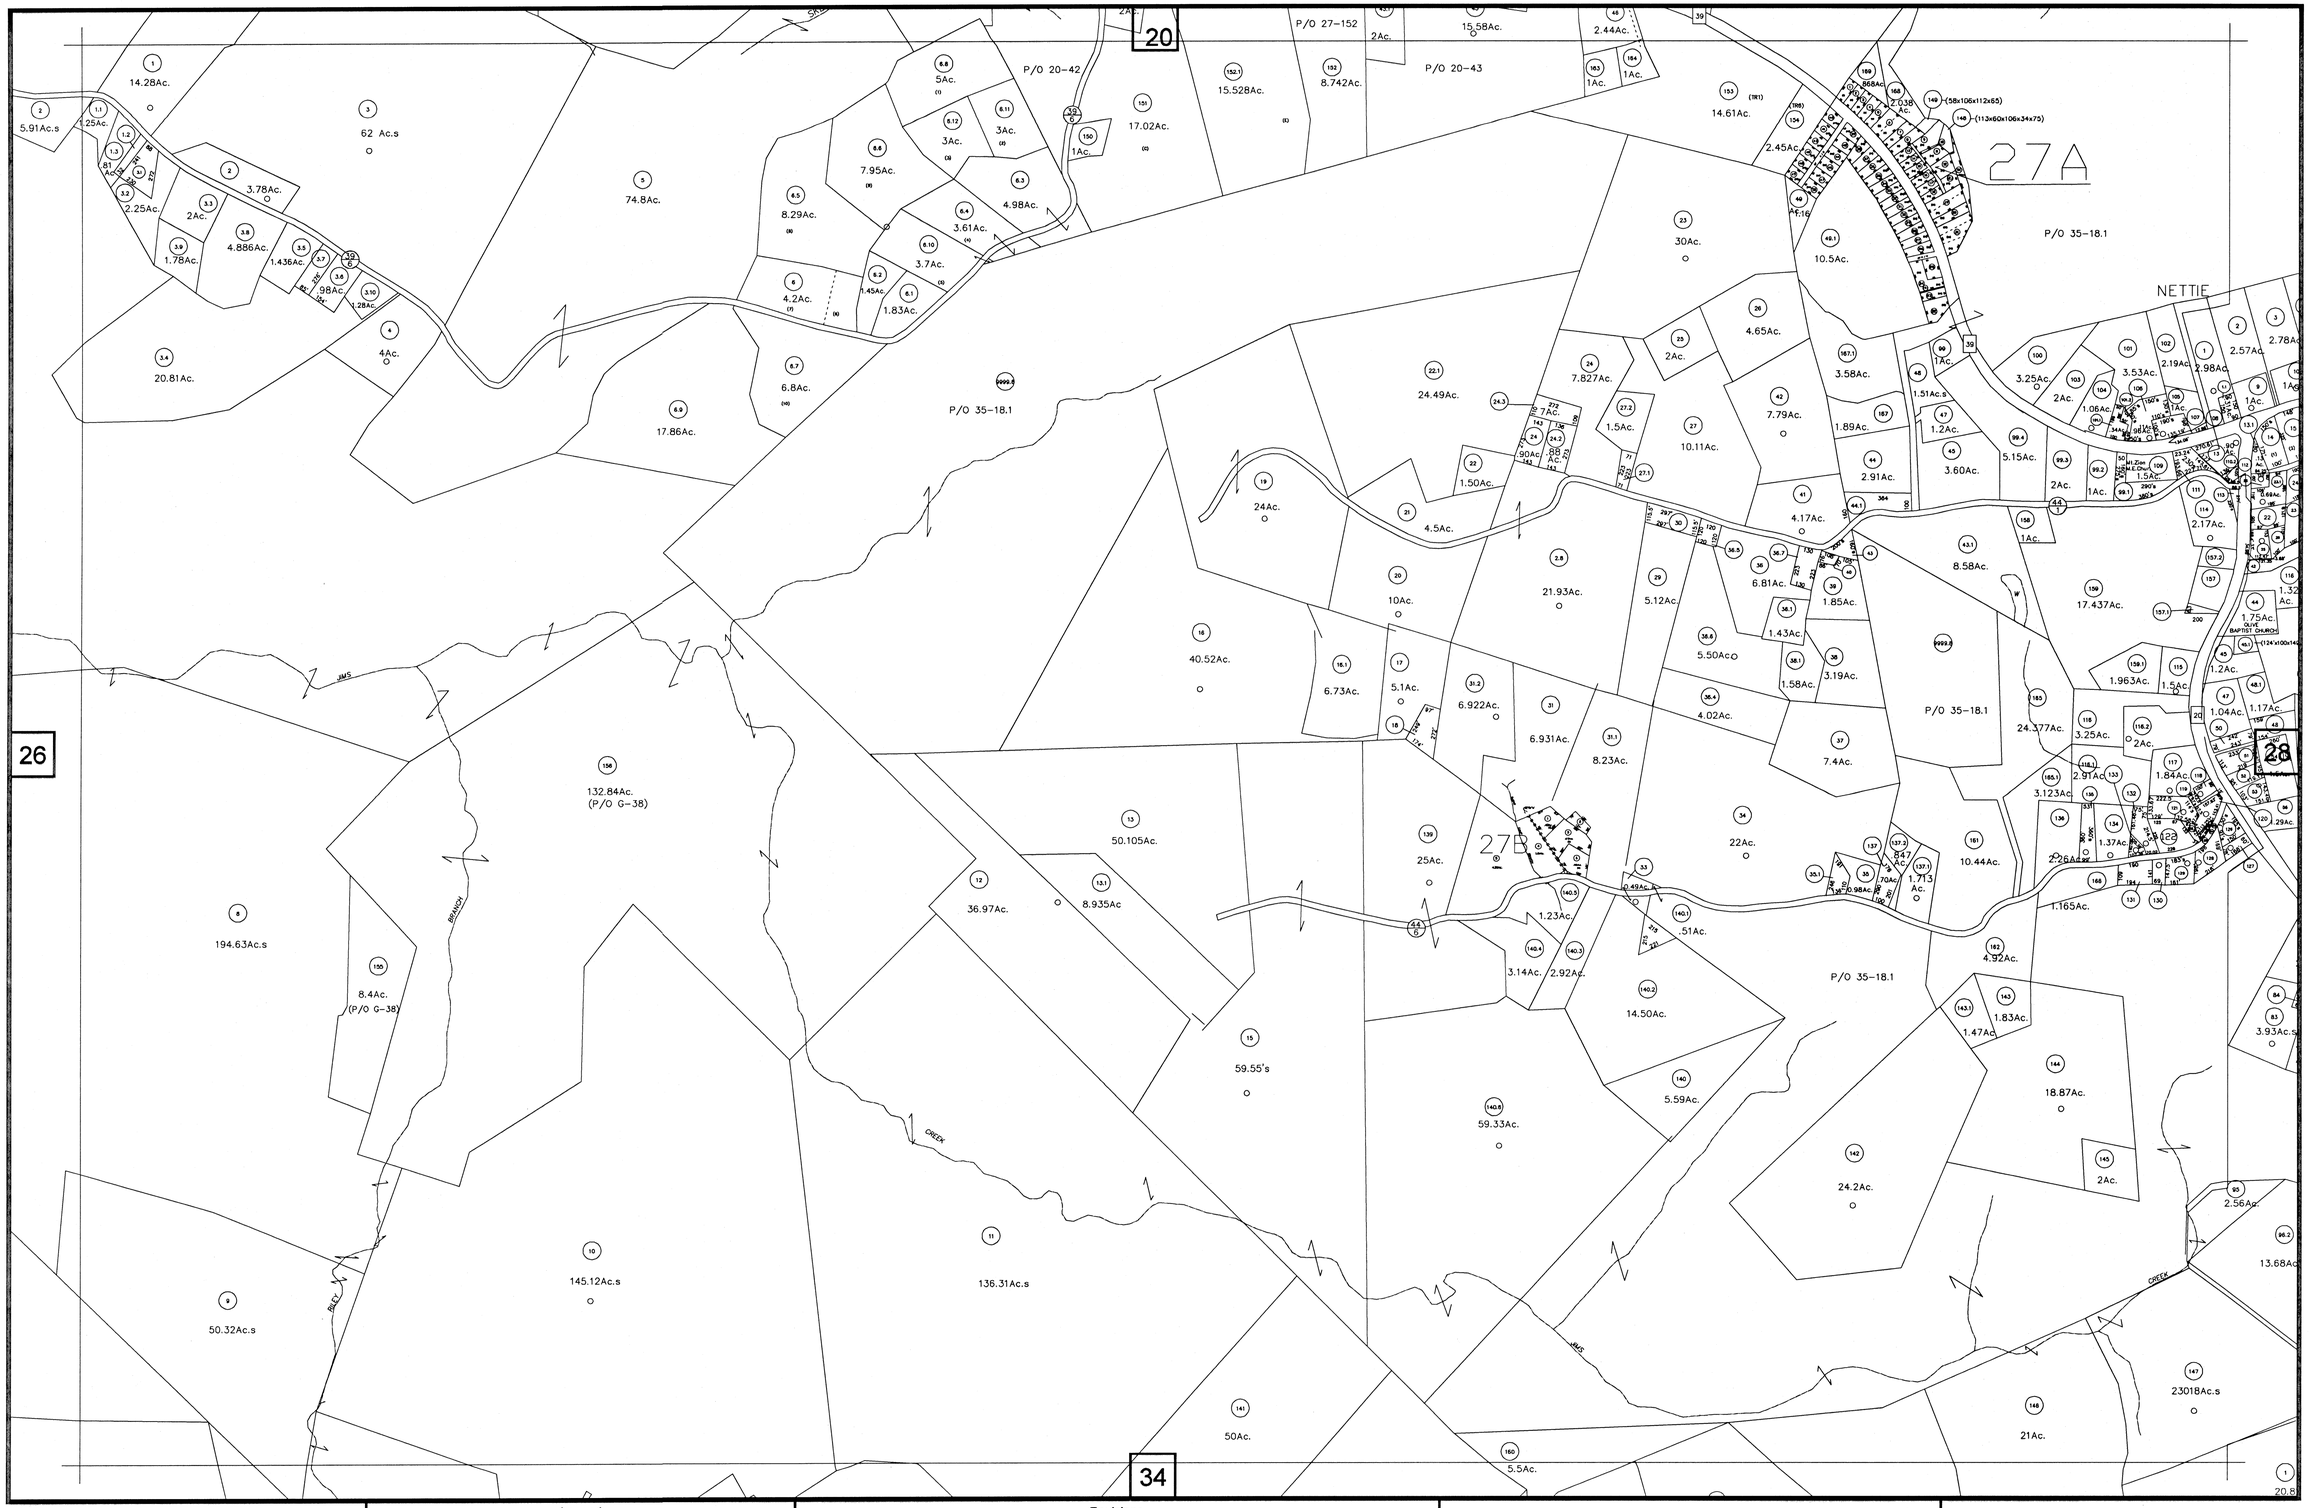

FOR TAX PURPOSE ONLY

PREPARED BY
ERNIE DENNISON
NICHOLAS COUNTY ASSESSOR

N

Legend

Property line		Original lot line	
Edge of pavement or roadway		Deed lot number is parenthesis	(15)
Corporation line		Parcel or index number	99
District line		Improvement	●
County line		Railroad	

Revisions

1	5-14-2003 TER	9	
2	1-20-2005 TER	10	
3		11	
4		12	
5		13	
6		14	
7		15	

NICHOLAS COUNTY - WEST VIRGINIA
Office of Assessor

KENTUCKY DISTRICT

City - Town - District:

Map No: 27

Date, Aerial Photography: 4-20-61 Date, Map: 11-23-62

Photo No: Scale: 1"=400'