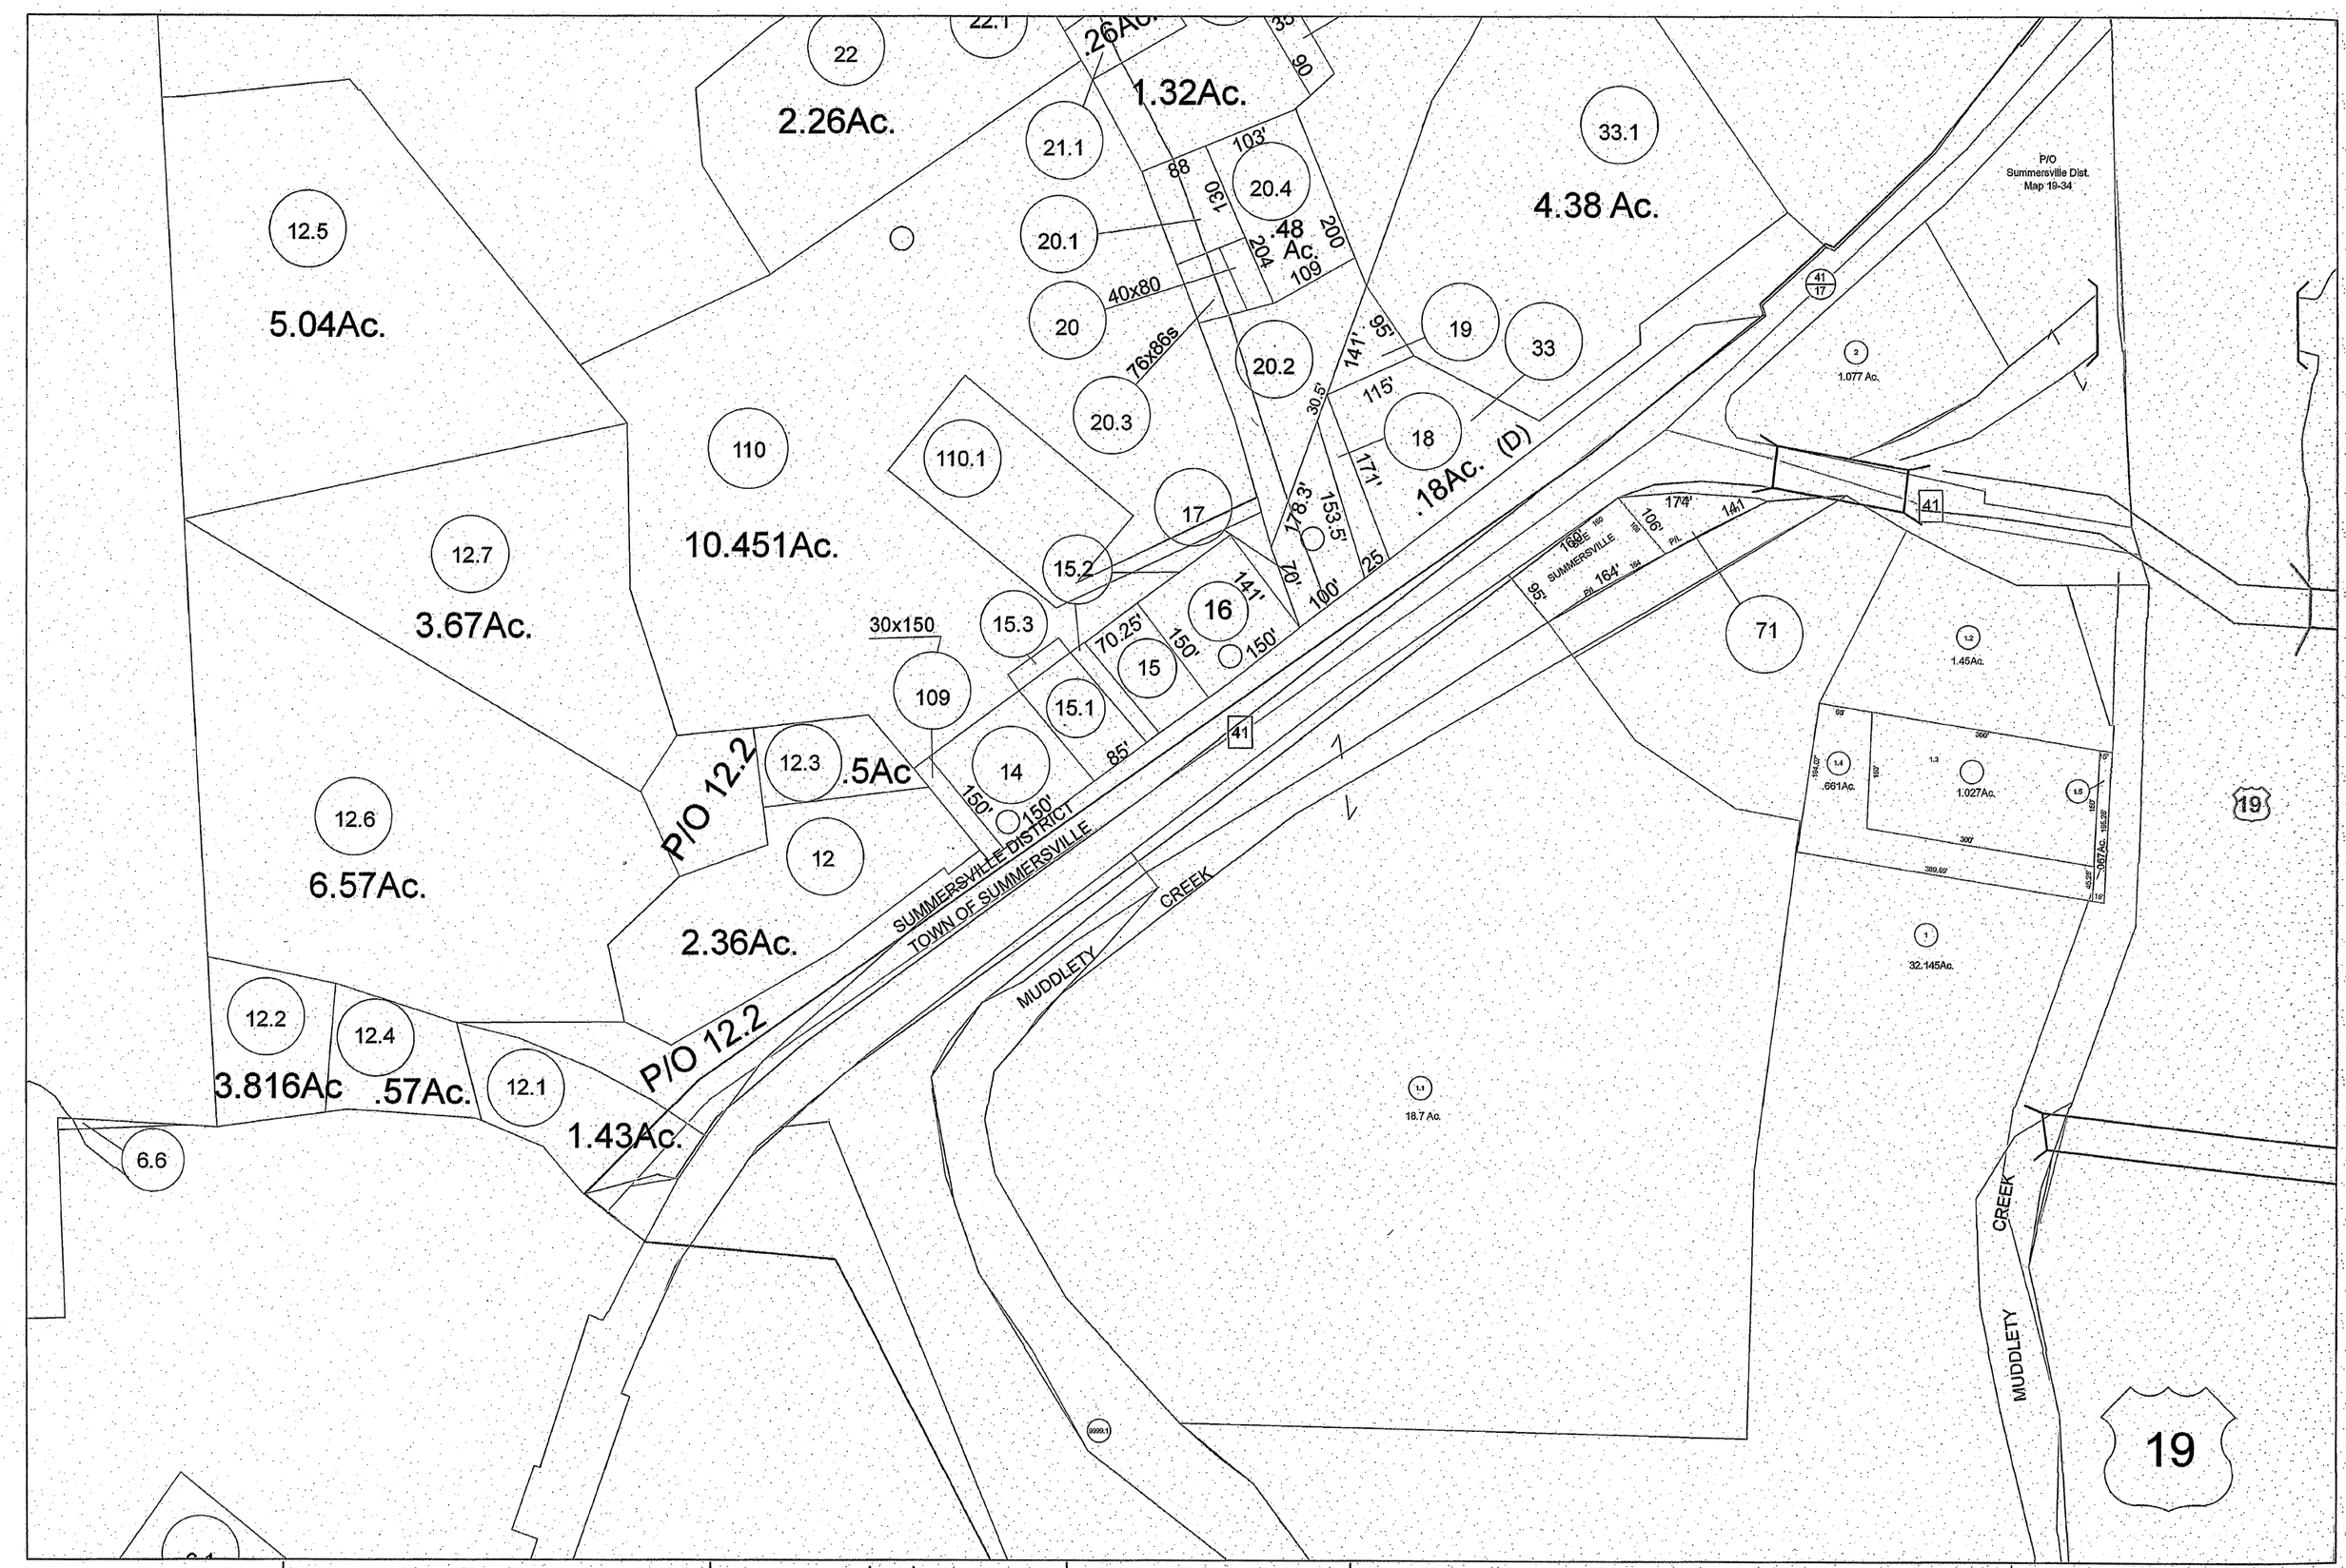

N
W E
S

For Tax Purposes Only
Prepared By:
ERNIE DENNISON
NICHOLAS COUNTY ASSESSOR

Legend

Water	Roads	
<all other values>	<all other values>	Boundary
Sub_Type	**Sub_Type**	Corp_Boundary
Swamp	RailRoad	Map
Water	Road_Dashed	Map_Boundary
	Roads	TaxParcels
		PRINT-GRID#2

West Virginia Legislative Regulations
Property Valuation Training and Procedures Commission

Title 189 Series 5 Article 5 Section 5.1

Reproduction of tax maps prohibited

No person may reproduce, copy, distribute or sell copies of tax maps prepared by the counties without having first obtained the written permission of the County Assessor.

NICHOLAS COUNTY
WEST VIRGINIA
Office Of Assessor

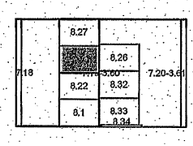

Summersville Corp
25
1 inch = 100 feet
Revised: *Apr 25, 2012*