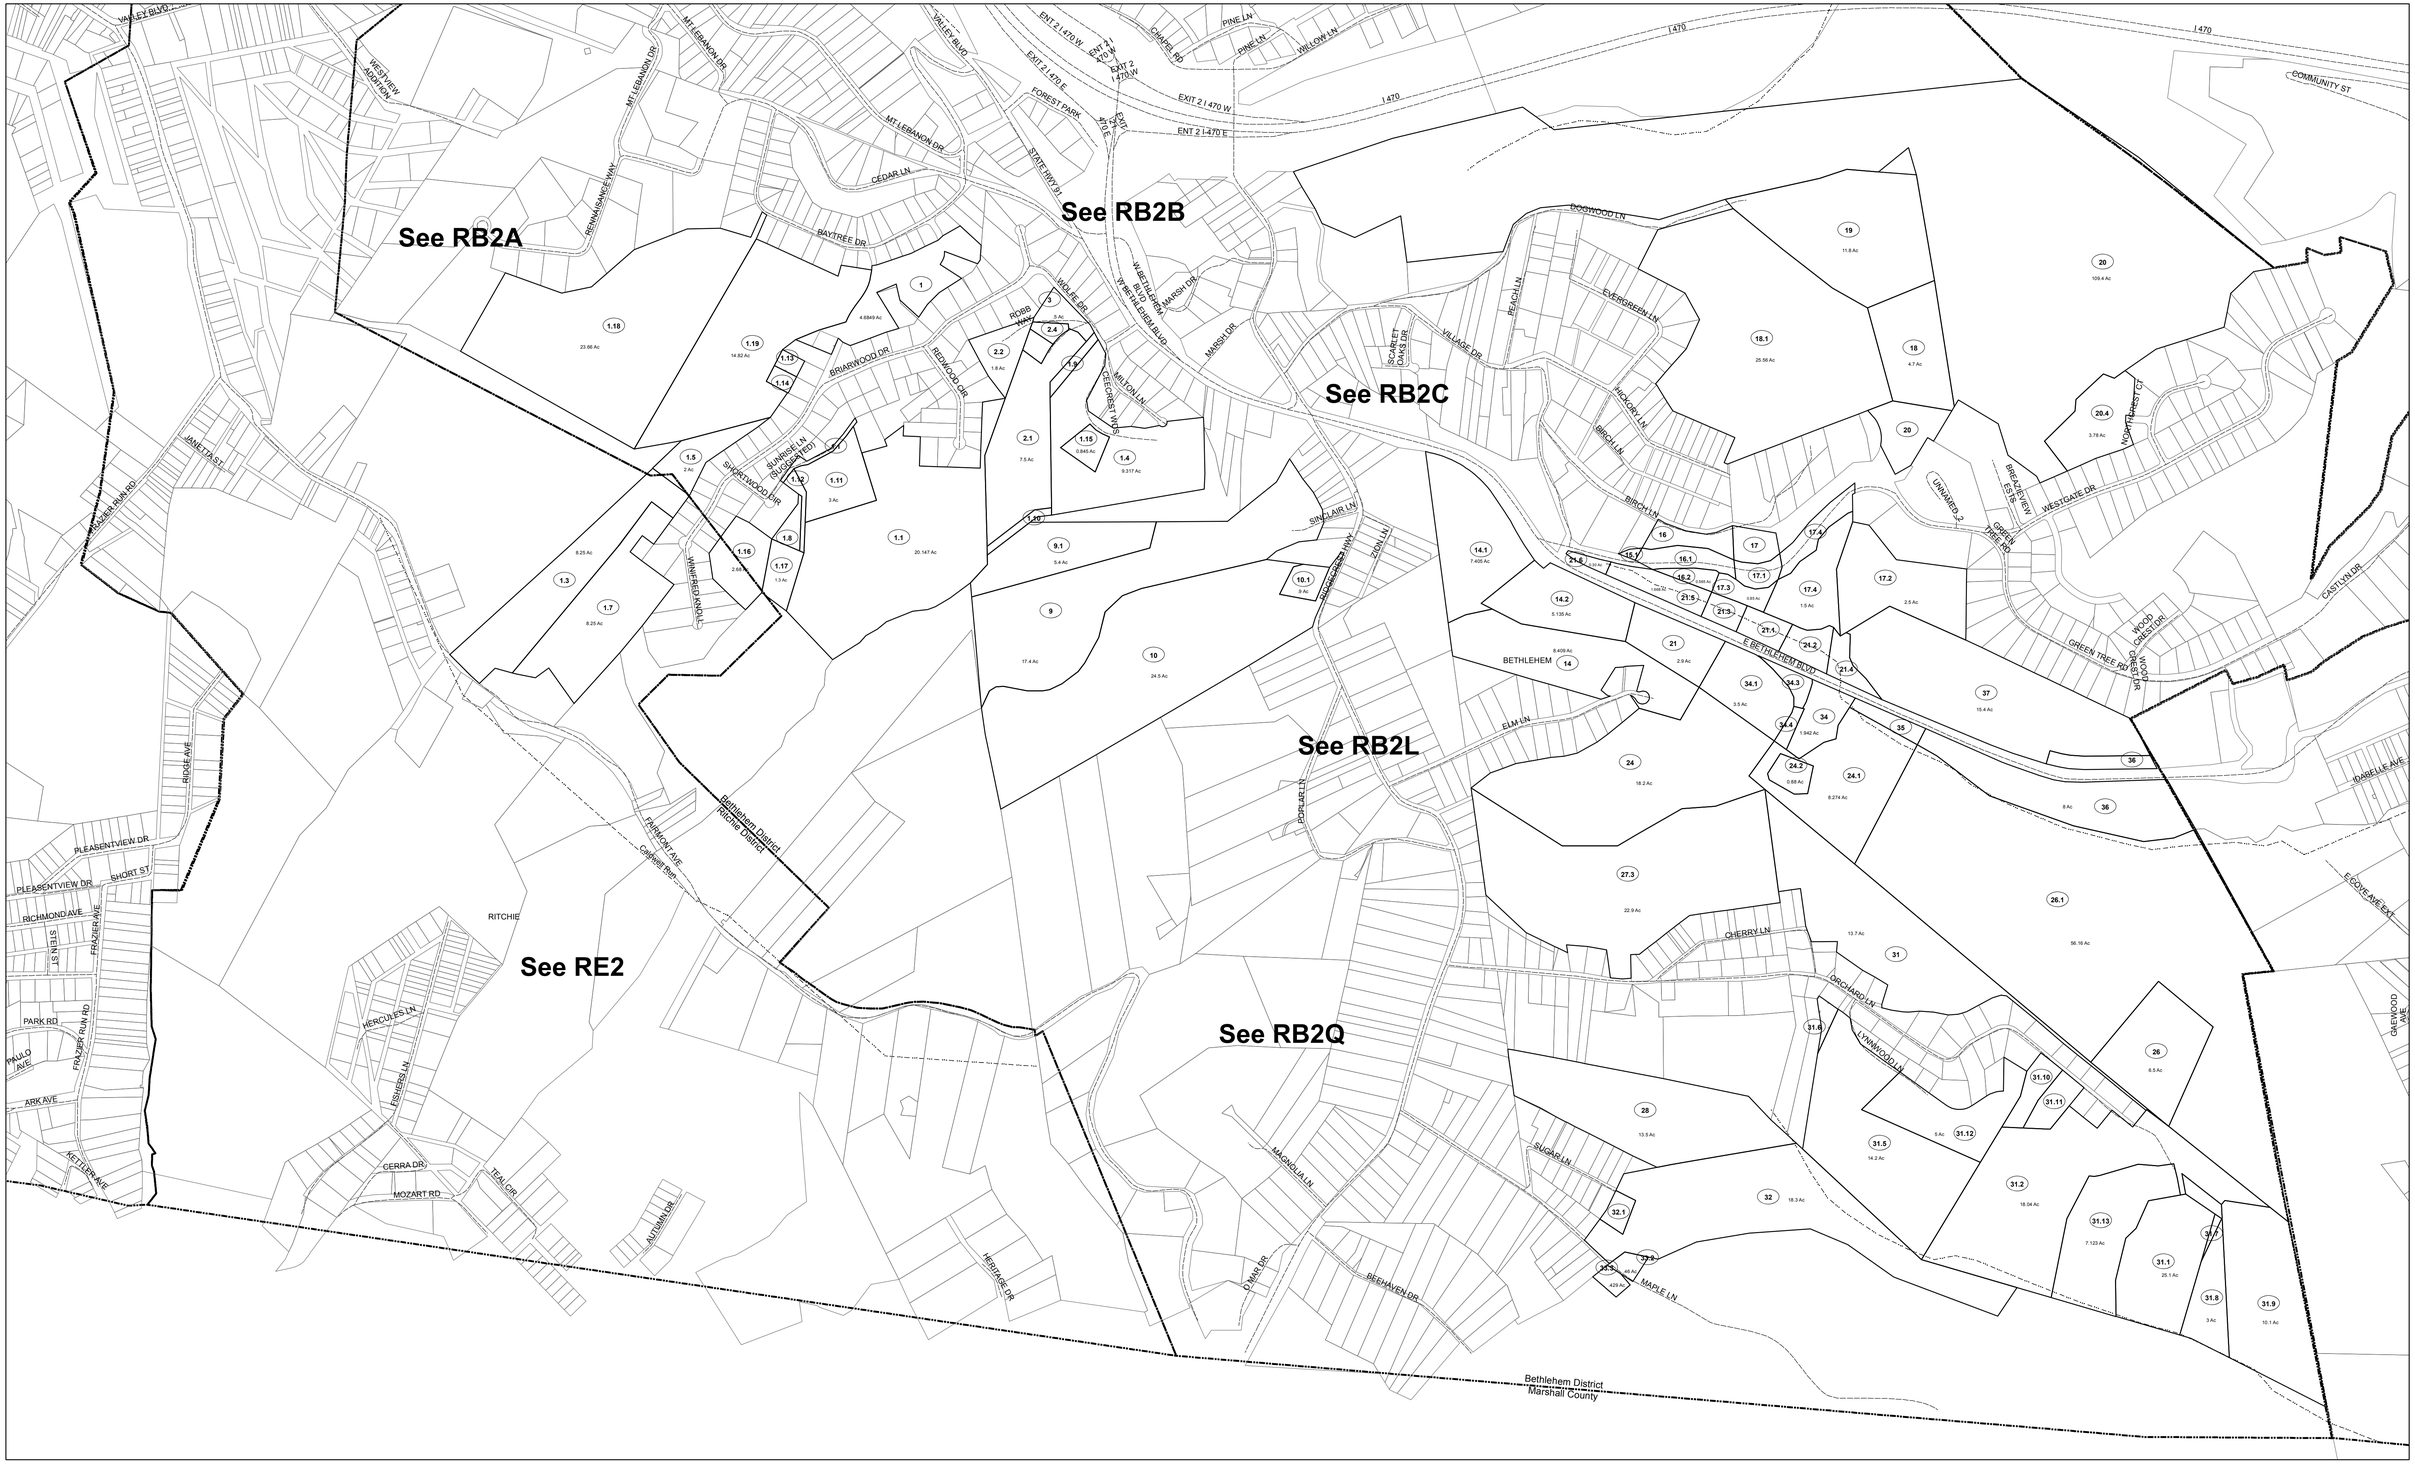

LEGEND			
Property Line	Parcel or Index Number	15	
Roadway Centerline	Plat Lot Number	(15)	
Plat Lot Line	Stream		
District Line	Railroad		
County Line			

REVISIONS

DISCLAIMER

This document was compiled for purposes of taxation from available record evidence and has not been field verified. This map is not a valid survey plat. The existence of data on this document does not imply "official" status to such data. The West Virginia State Tax Department and the Ohio County Assessor's Office assume no liability that might result from the use of this document.

FOR TAX PURPOSES ONLY

Office of the
Ohio County Assessor
Tiffany Hoffman, Assessor

N
W E
S

RB1	RB1
RB2	RB3
	RB2

Map No: RB2
Drawn By: Bonne Taylor
Date: 1 January 2017
Scale: 1 inch = 400 feet