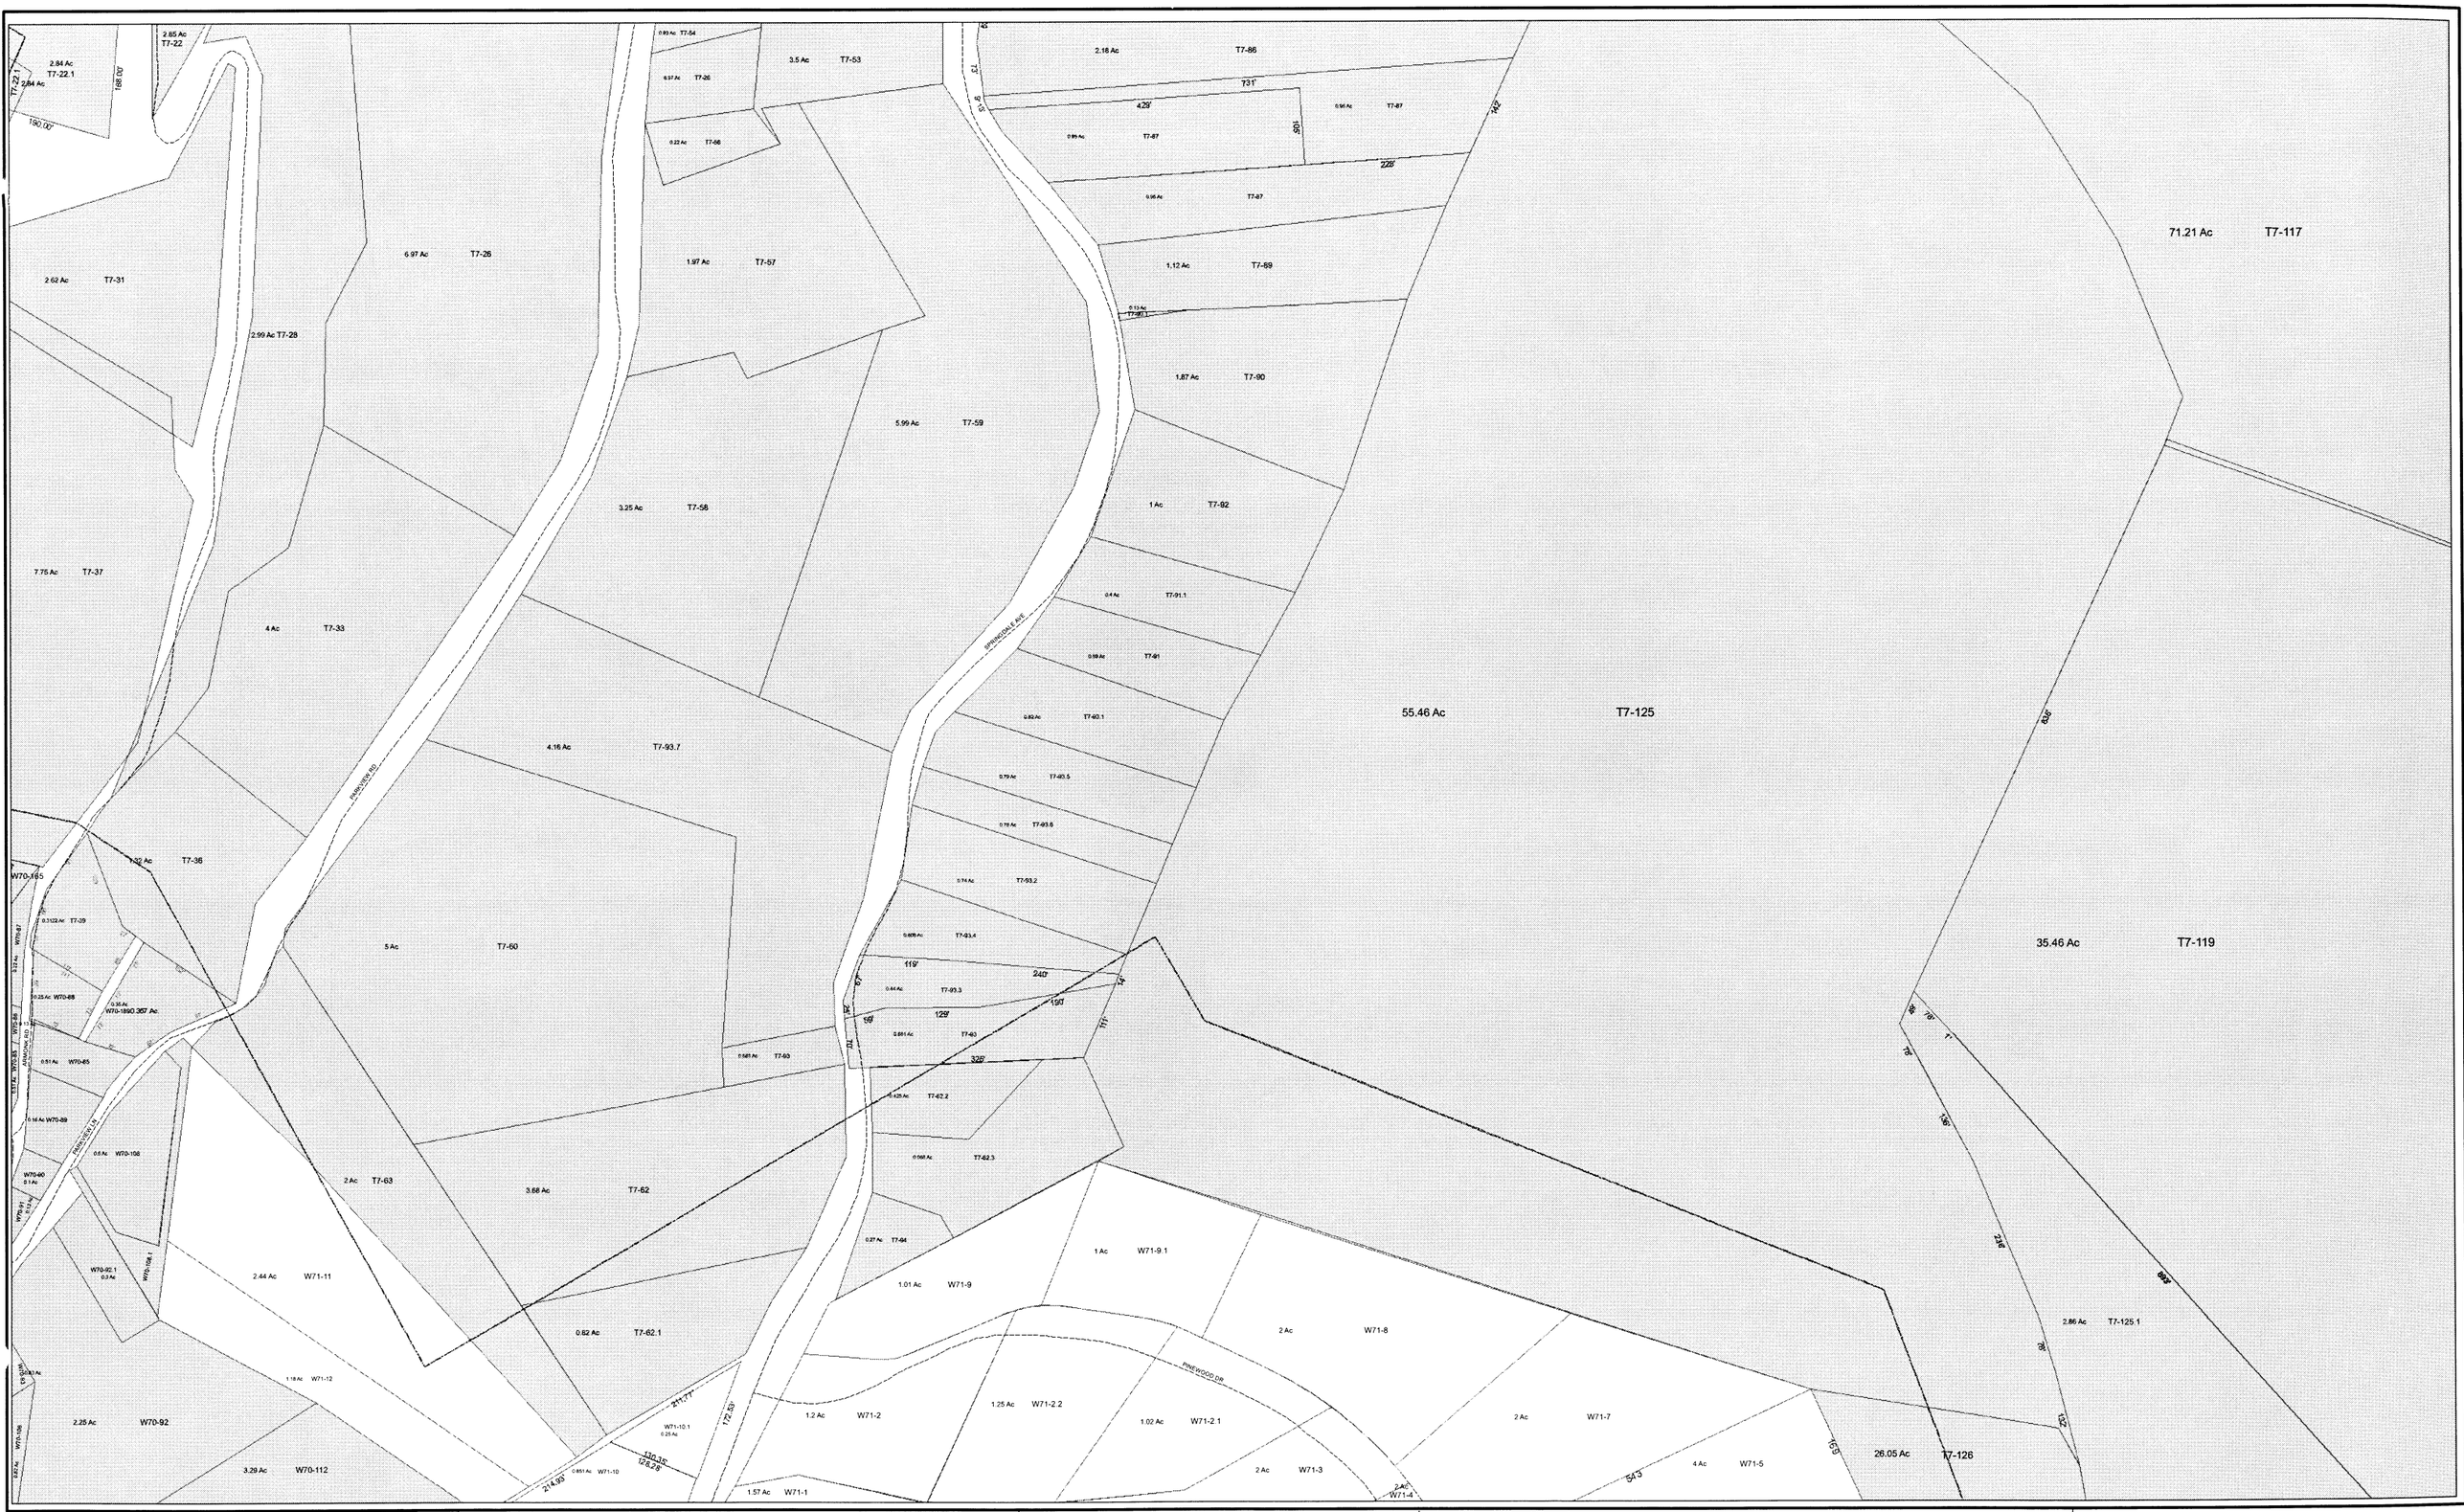

N
W E
S

FOR TAX PURPOSES ONLY

Prepared By:

Kathie Hoffman
Ohio County Assessor

Legend

Property Line		Original Lot Line	
Edge of pavement or roadway		Deed lot number (in parenthesis)	(15)
Corporation line		Parcel or index number	MAP-15
District line		Improvement	○
County Line		Railroad	

Restriction

All tax maps created under the provisions of reappraisal legislation are the property of the Assessor of Ohio County, West Virginia and the reporduction, copying, modification, distributionor sale of such tax maps or any copies thereof without the written permission of the Ohio County Assessor is prohibited by law.

W64	
W70	W71
W74 W75	W76

OHIO COUNTY - WEST VIRGINIA

Office of Assessor

Map No: W71
Drawn By: David Weaver
Date: Jun 05, 2009
Scale: 1 inch = 100 feet