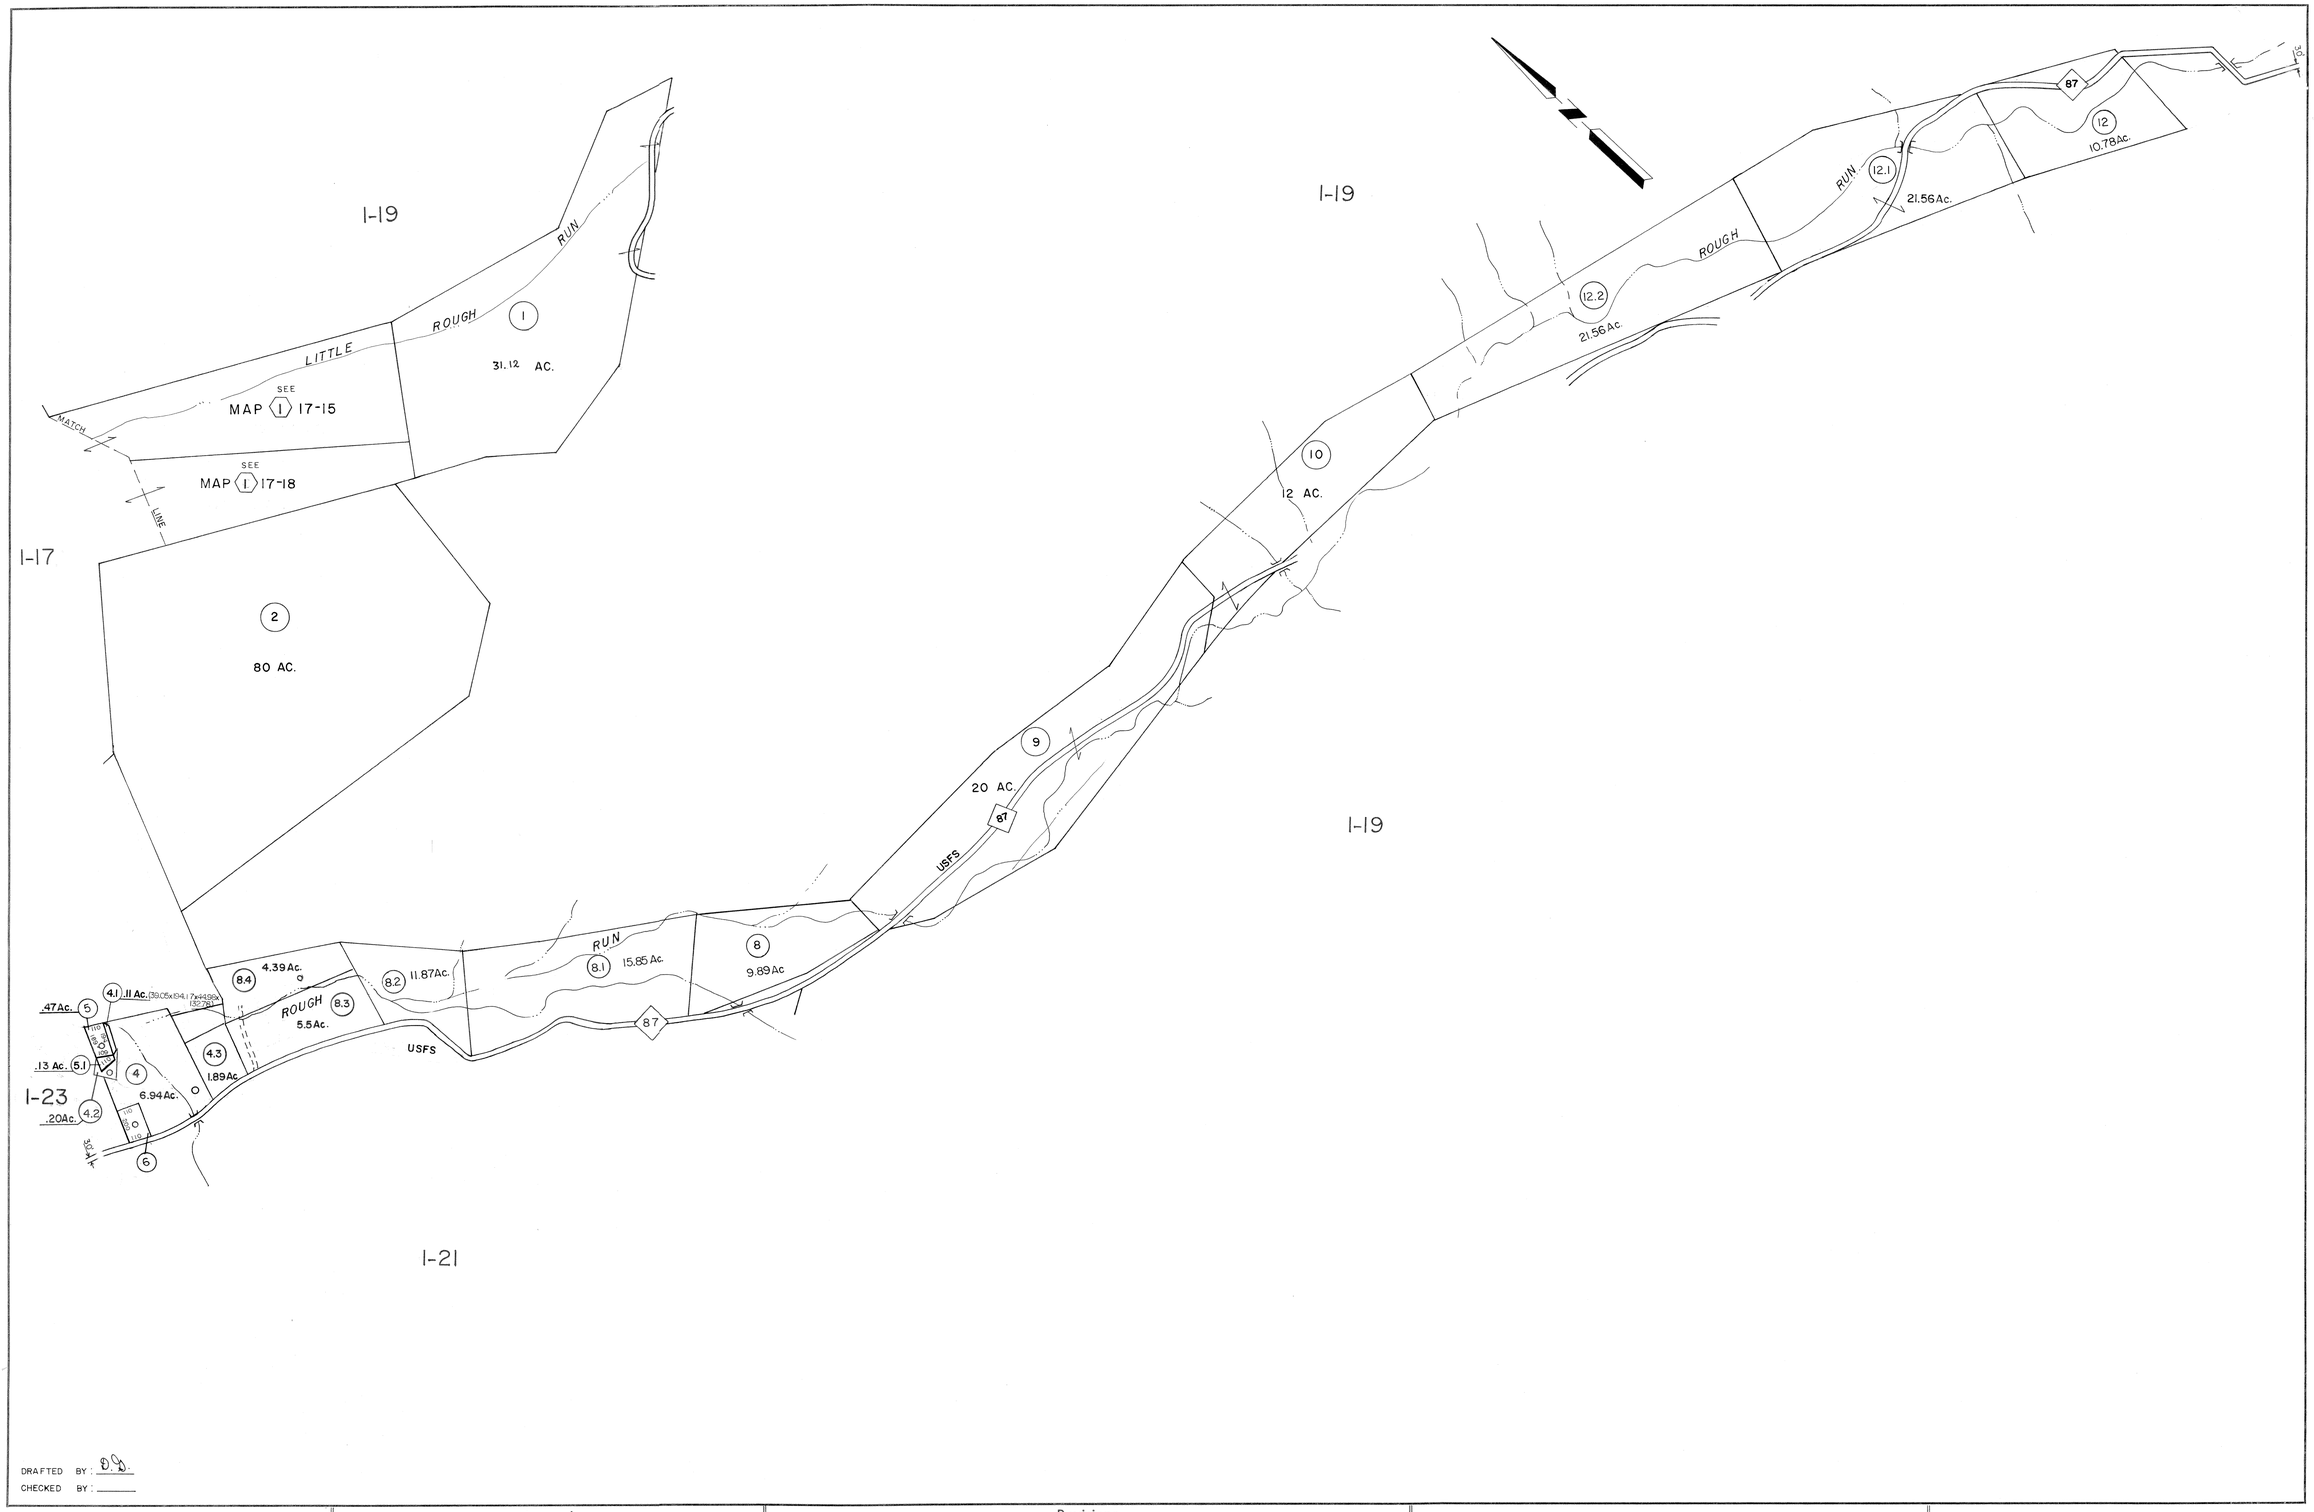

DRAFTED BY: D.D.
CHECKED BY:

For Tax Purposes Only

Prepared by
American Air Surveys, Inc.
Pittsburgh, Pa.

Legend

Property line		Original lot line	
Edge of pavement or roadway		Deed lot number in parenthesis	(15)
Corporation line		Parcel or index number in circle	99
District line		Improvement	o
County line		Railroad	
Stream		District Number	13
		Scaled Dimension	S

Revisions

1	MARCH 31, 1965	9	TO 7-1-87	TLB	17
2	MARCH 9, 1966	10	7-1-88	TRL	18
3	NOVEMBER 22, 1966	11	OGIS 3-91	RD	19
4	5/1/73 MARSHALL	12	SLS INC. 4/15/98	DSW.	20
5	5/7/80 VTM	13	4-8-07	1145	21
6	July 1980	14			22
7	July 1985 TRL	15			23
8	July, 1986 TRL	16			24

COUNTY OF PENDLETON

Office of Assessor

FRANKLIN, W.VA.

BETHEL DISTRICT

District 1 Map No. 18

Date, Aerial Photography: 1963 Date, Map: JUNE 6, 1964

Photo No.: 25, 10 Scale: 1" = 400'