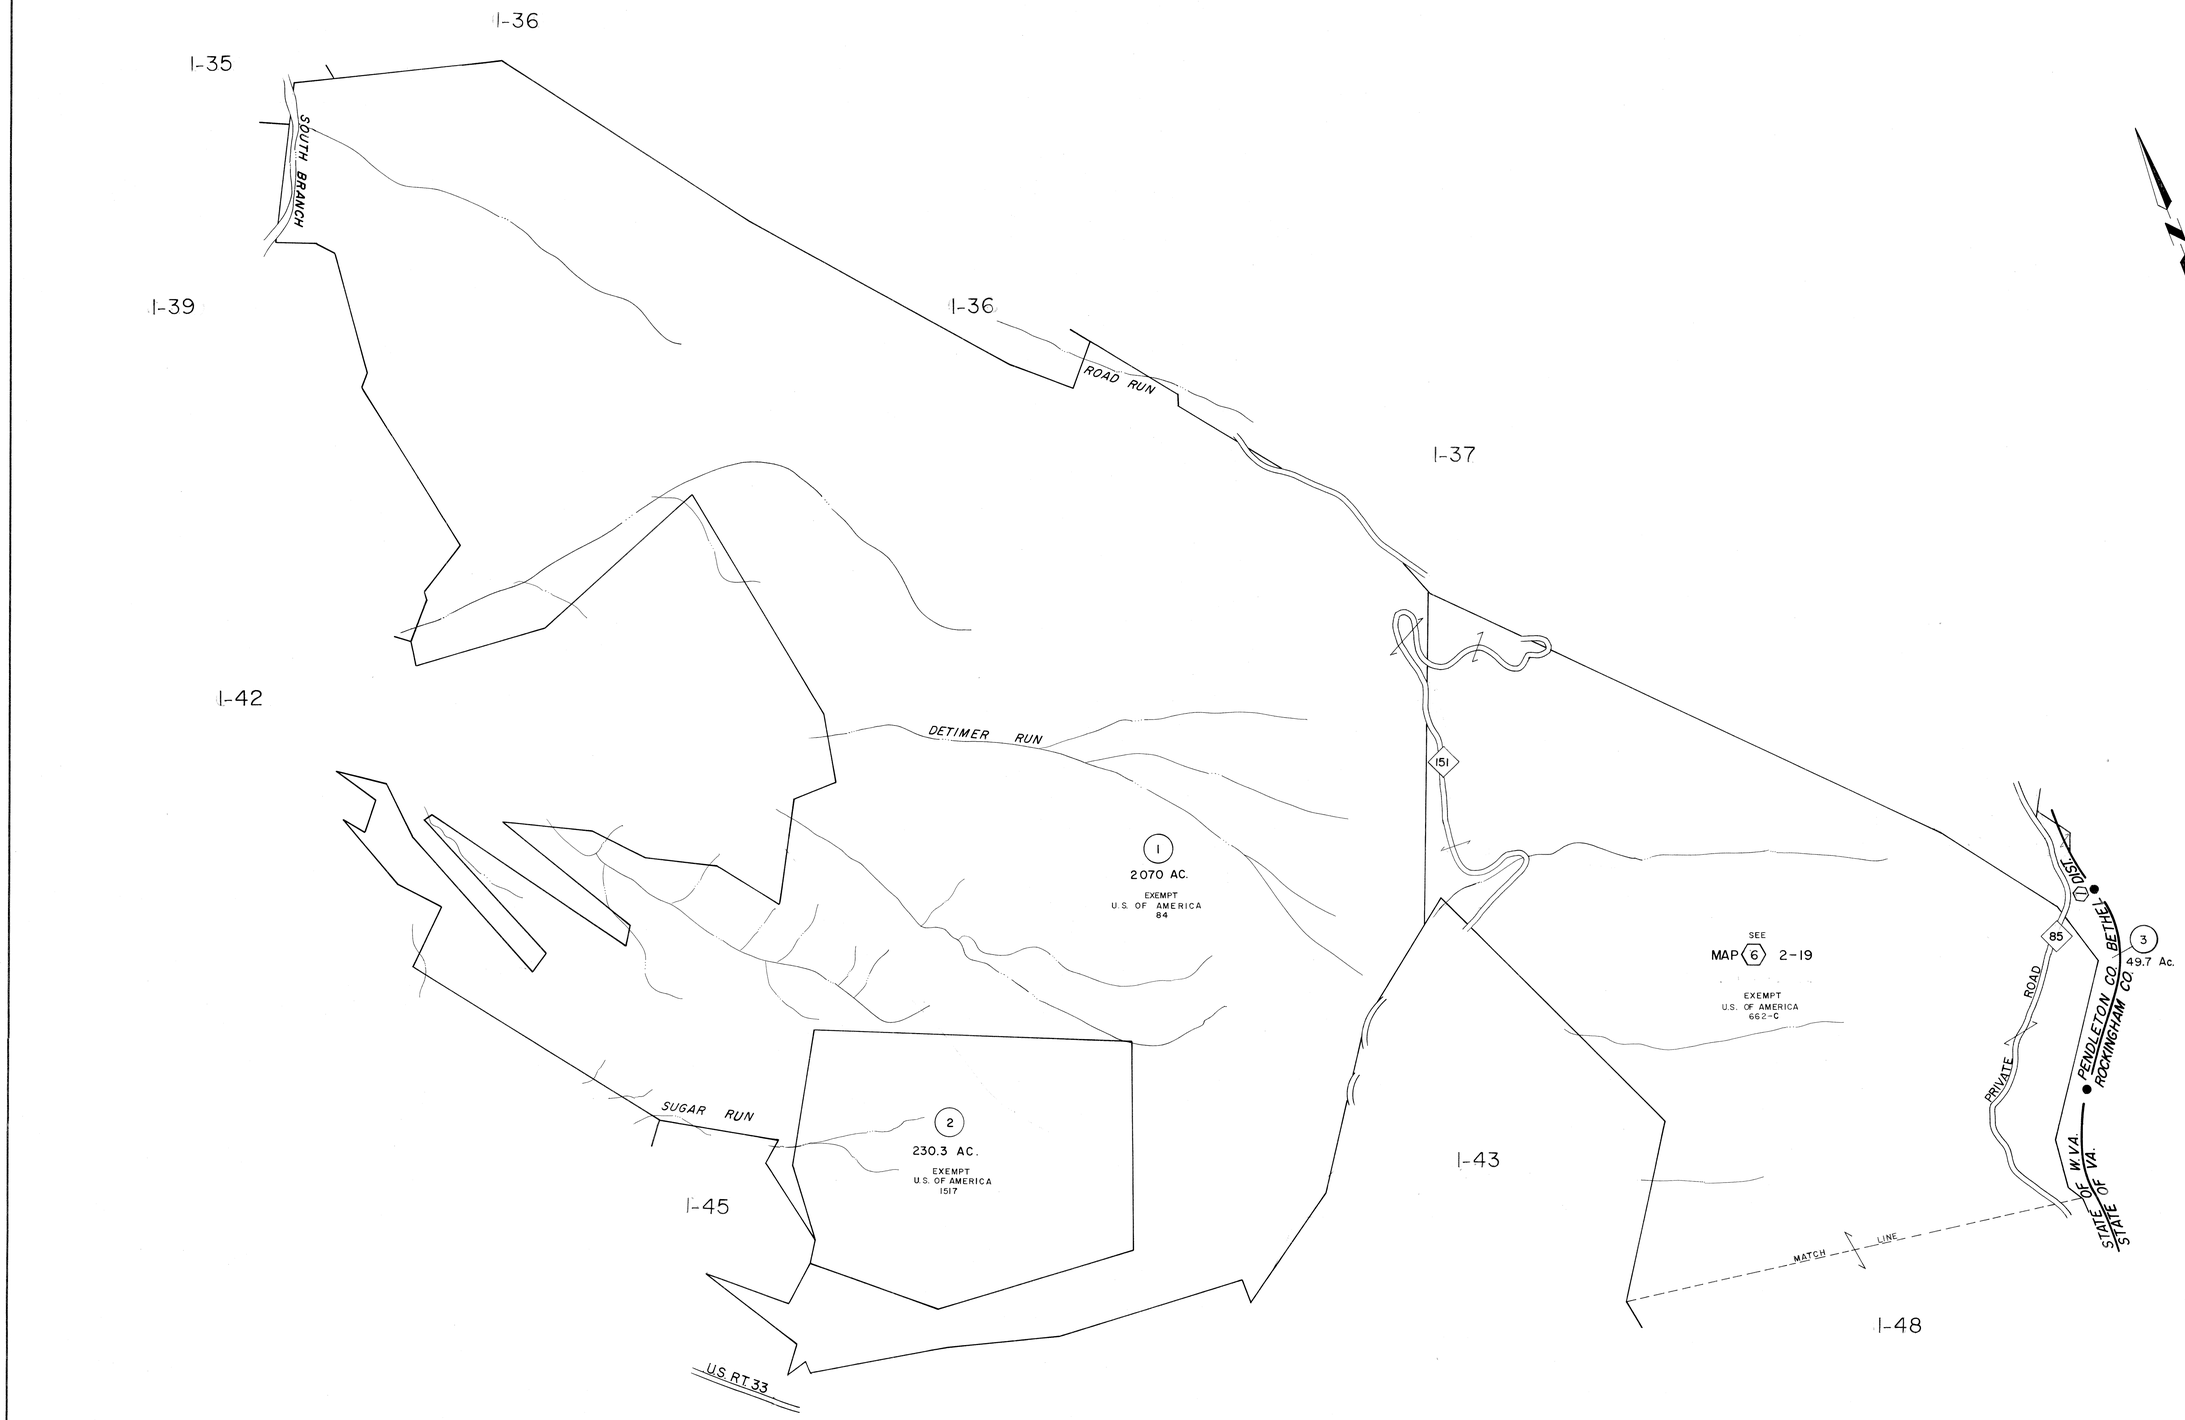


For Tax Purposes Only

Prepared by
American Air Surveys, Inc.
Pittsburgh, Pa.

## Legend

| | | | |
|---|---|---|---|
| Property line | | Original lot line | |
| Edge of pavement or roadway | | Deed lot number in parenthesis | (15) |
| Corporation line | | Parcel or index number in circle | 99 |
| District line | | Improvement | o |
| County line | | Railroad | |
| Stream | | District Number | 13 |
| STATE LINE | | Scaled Dimension | S |

## Revisions

| | | | | | | | |
|---|---|---|---|---|---|---|---|
| 1 | MARCH 31, 1965 | | 9 | SLS INC. | 4/15/98 | DSW | 17 |
| 2 | MARC 9, 1966 | | 10 | 2/21/04 | | S&H | 18 |
| 3 | 5/1/73 MARSHALL | | 11 | | | | 19 |
| 4 | July 1980 | [illegible] | 12 | | | | 20 |
| 5 | July, 1983 | [illegible] | 13 | | | | 21 |
| 6 | July, 1986 | TRL | 14 | | | | 22 |
| 7 | O.G.I.S | 3-13-95 J.E.B | 15 | | | | 23 |
| 8 | | | 16 | | | | 24 |

# COUNTY OF PENDLETON

Office of Assessor

FRANKLIN, W.VA.

BETHEL DISTRICT

District 1 Map No. 38

Date, Aerial Photography: 1963 Date, Map: JUNE 6, 1964

Photo No.: 65, 42, 44, 21, Scale: 1" = 800'