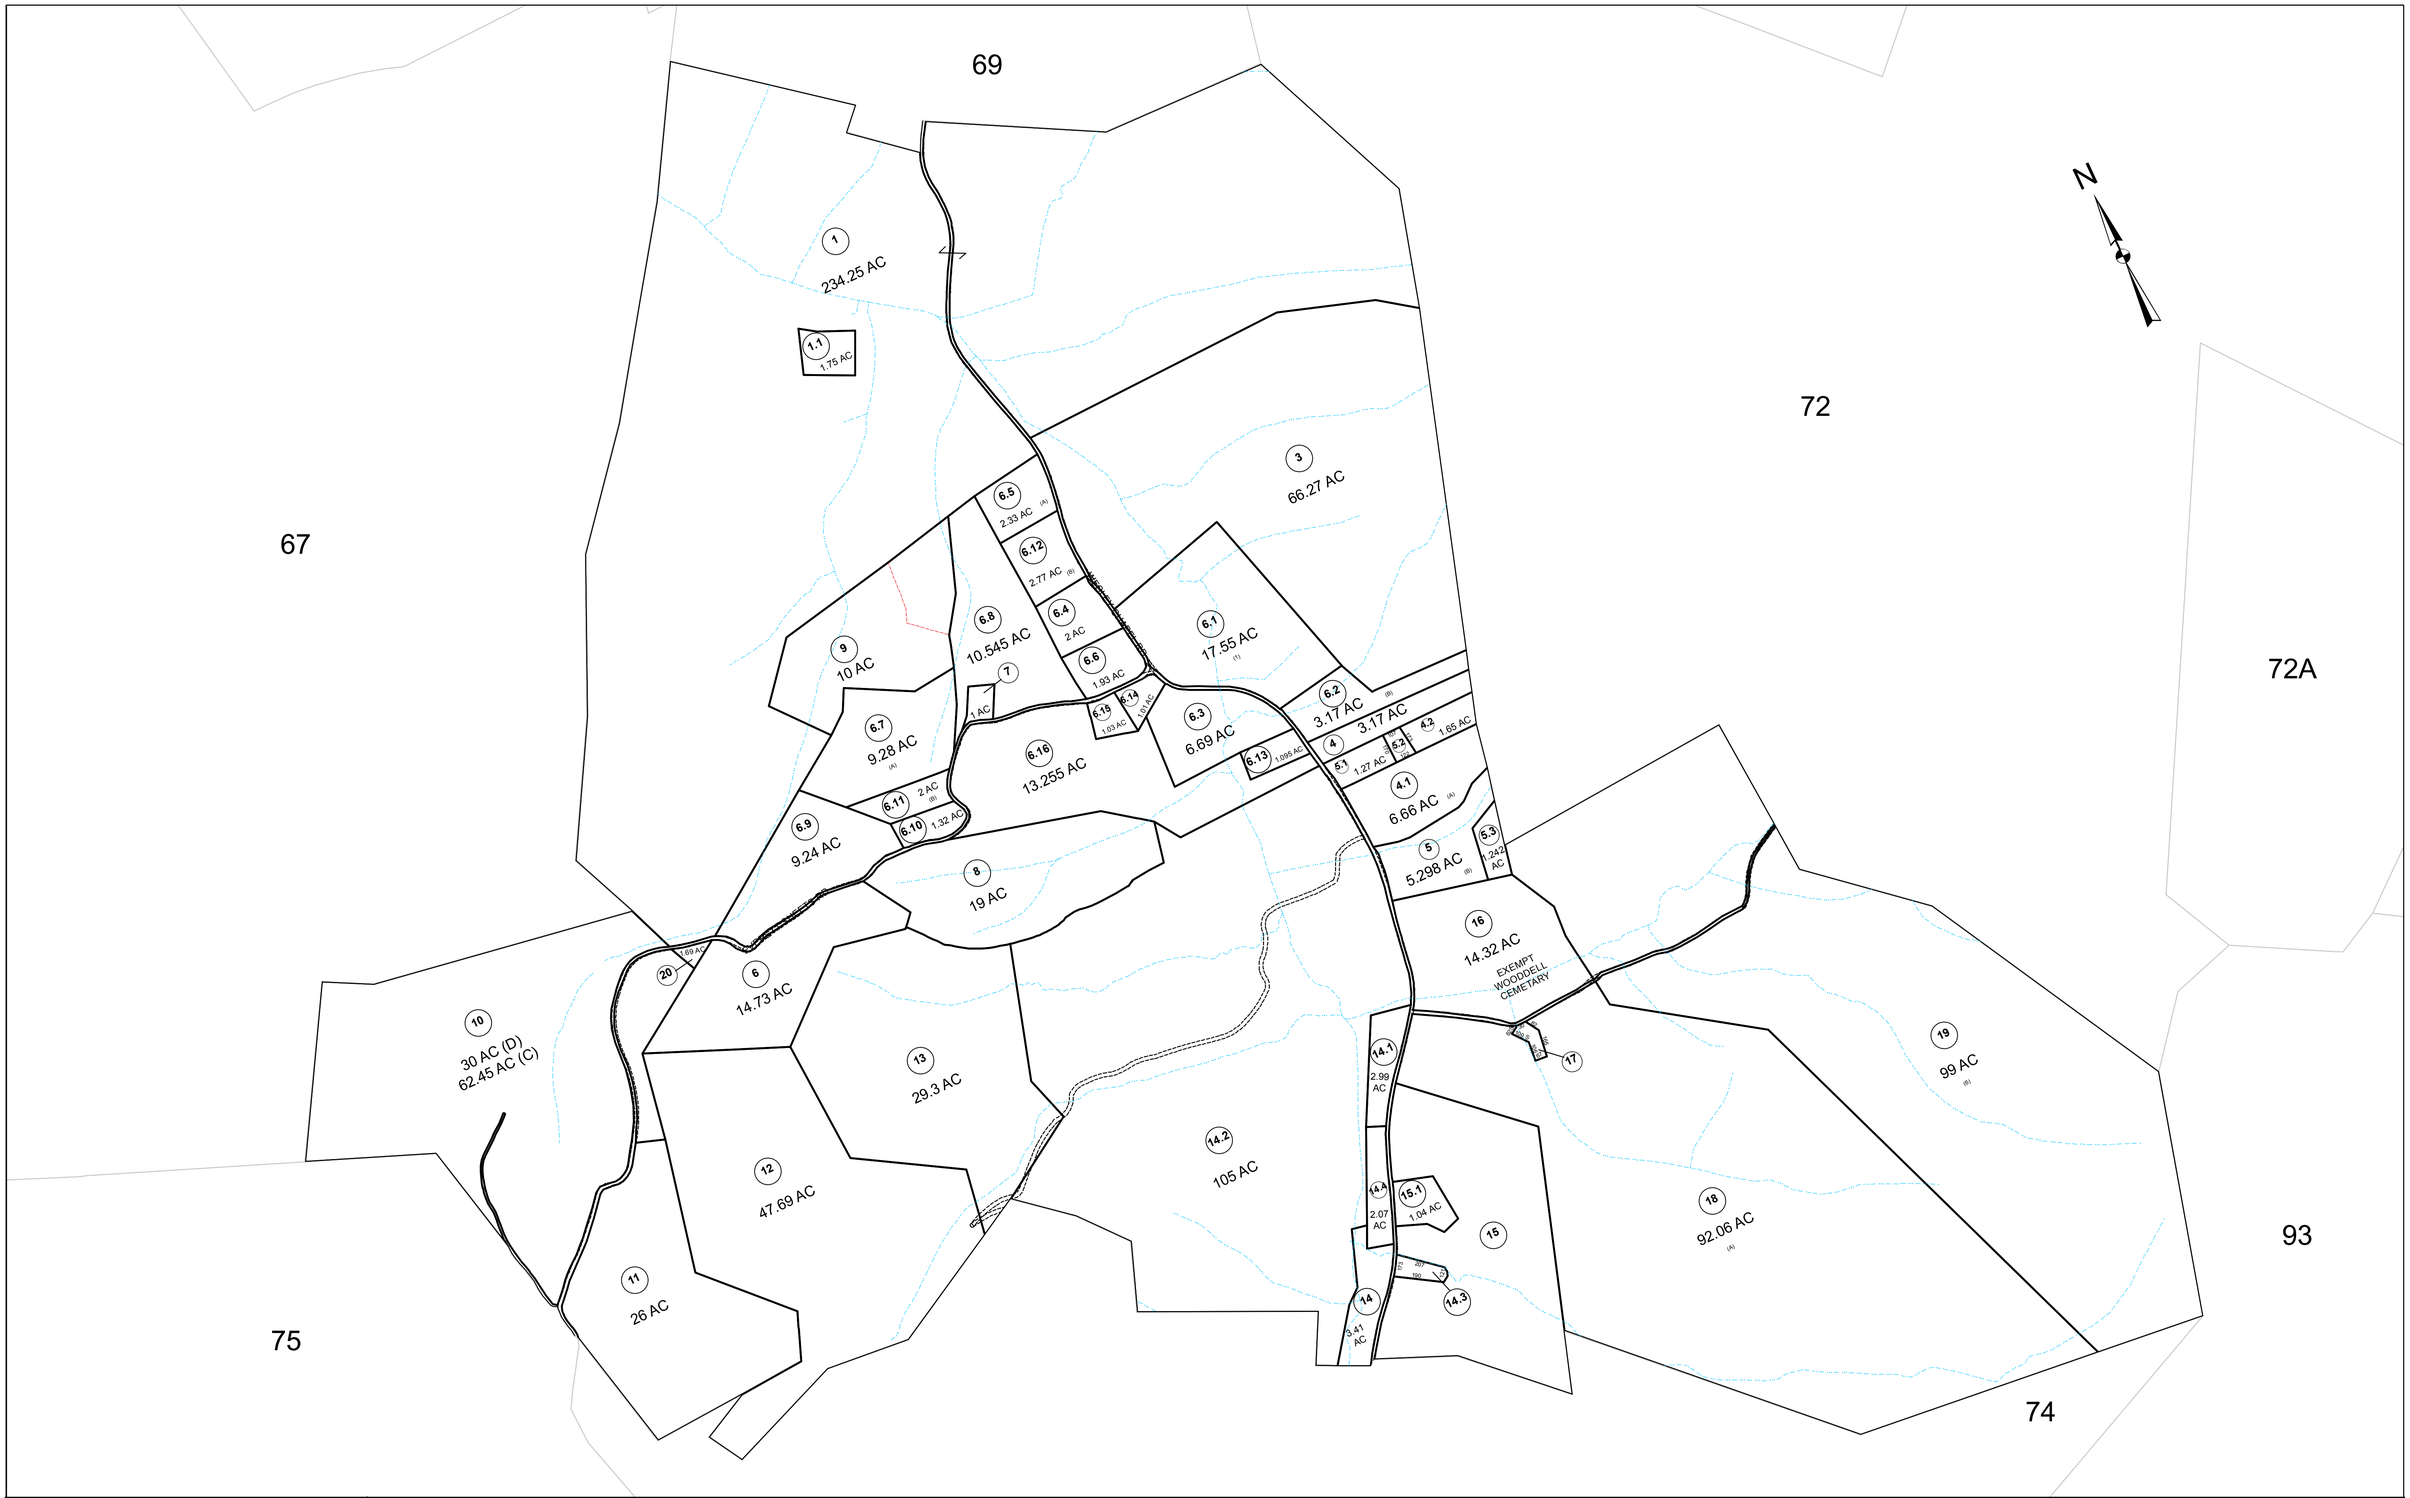

For Tax Purposes Only

Prepared by

POCAHONTAS COUNTY ASSESSOR
MARLINTON, WV

Legend

PARCEL BOUNDARY		ORIGINAL LOT LINE	
CORPORATION BOUNDARY		PARCEL NUMBER	(15)
DISTRICT BOUNDARY		DEED LOT NUMBER	(15)
COUNTY BOUNDARY		MATCH LINE	
RIGHT OF WAY		IMPROVEMENT	
		RAILROAD	

Revisions

1	Oct. 15, 2007
2	
3	
4	
5	
6	
7	

RESTRICTION

All tax maps created under the provisions of reappraisal legislation are the property of the Pocahontas County Assessor's Office and the reproduction, copying, distribution or sale of such tax maps without the written permission of the State Tax Commissioner or the Assessor of Pocahontas County is prohibited by law.

KEY MAP

COUNTY OF POCAHONTAS

OFFICE OF ASSESSOR

Marlinton, W. Va.

GREENBANK DISTRICT

District **04** Map No. **73**

Date, Aerial Photography:

Date,Map:

Photo No :

Scale : 1" = 400'