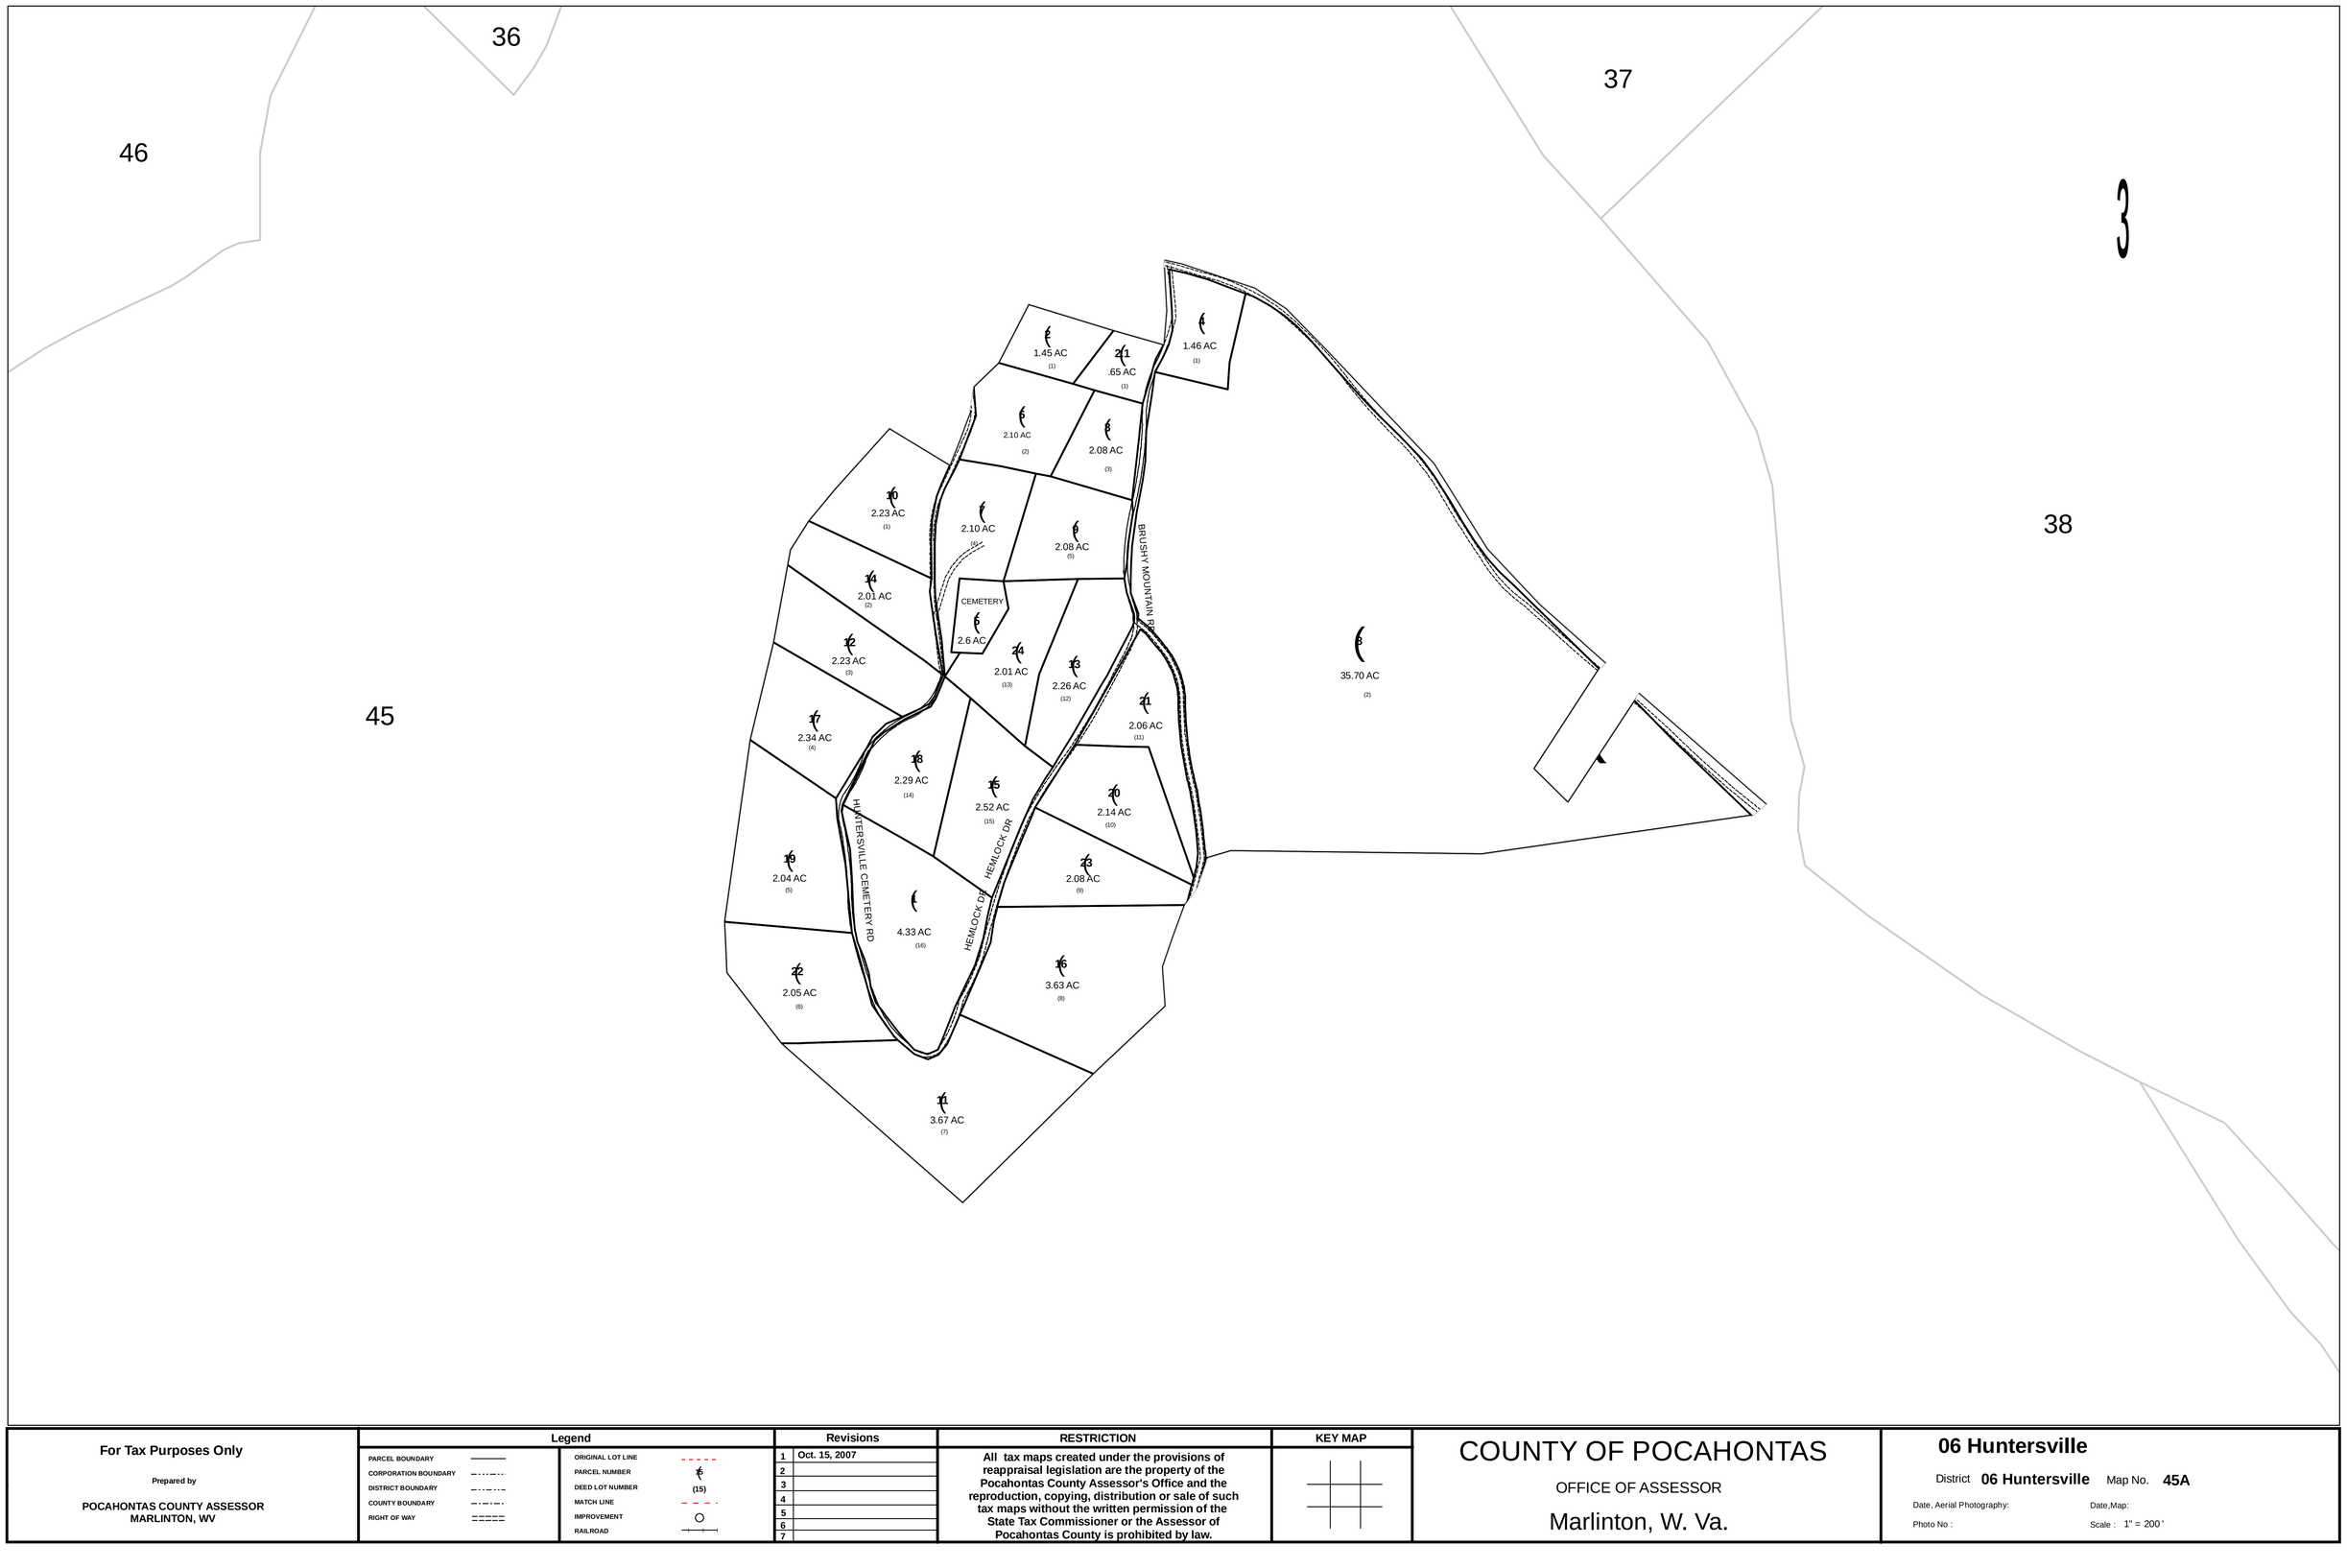

For Tax Purposes Only	Legend		Revisions	RESTRICTION	KEY MAP	COUNTY OF POCAHONTAS	06 Huntersville
Prepared by POCAHONTAS COUNTY ASSESSOR MARLINTON, WV	PARCEL BOUNDARY CORPORATION BOUNDARY DISTRICT BOUNDARY COUNTY BOUNDARY RIGHT OF WAY	ORIGINAL LOT LINE PARCEL NUMBER DEED LOT NUMBER (15) MATCH LINE IMPROVEMENT RAILROAD	1 Oct. 15, 2007 2 3 4 5 6 7	All tax maps created under the provisions of reappraisal legislation are the property of the Pocahontas County Assessor's Office and the reproduction, copying, distribution or sale of such tax maps without the written permission of the State Tax Commissioner or the Assessor of Pocahontas County is prohibited by law.		OFFICE OF ASSESSOR Marlinton, W. Va.	District 06 Huntersville Map No. 45A Date, Aerial Photography: Date,Map: Photo No : Scale : 1" = 200 '