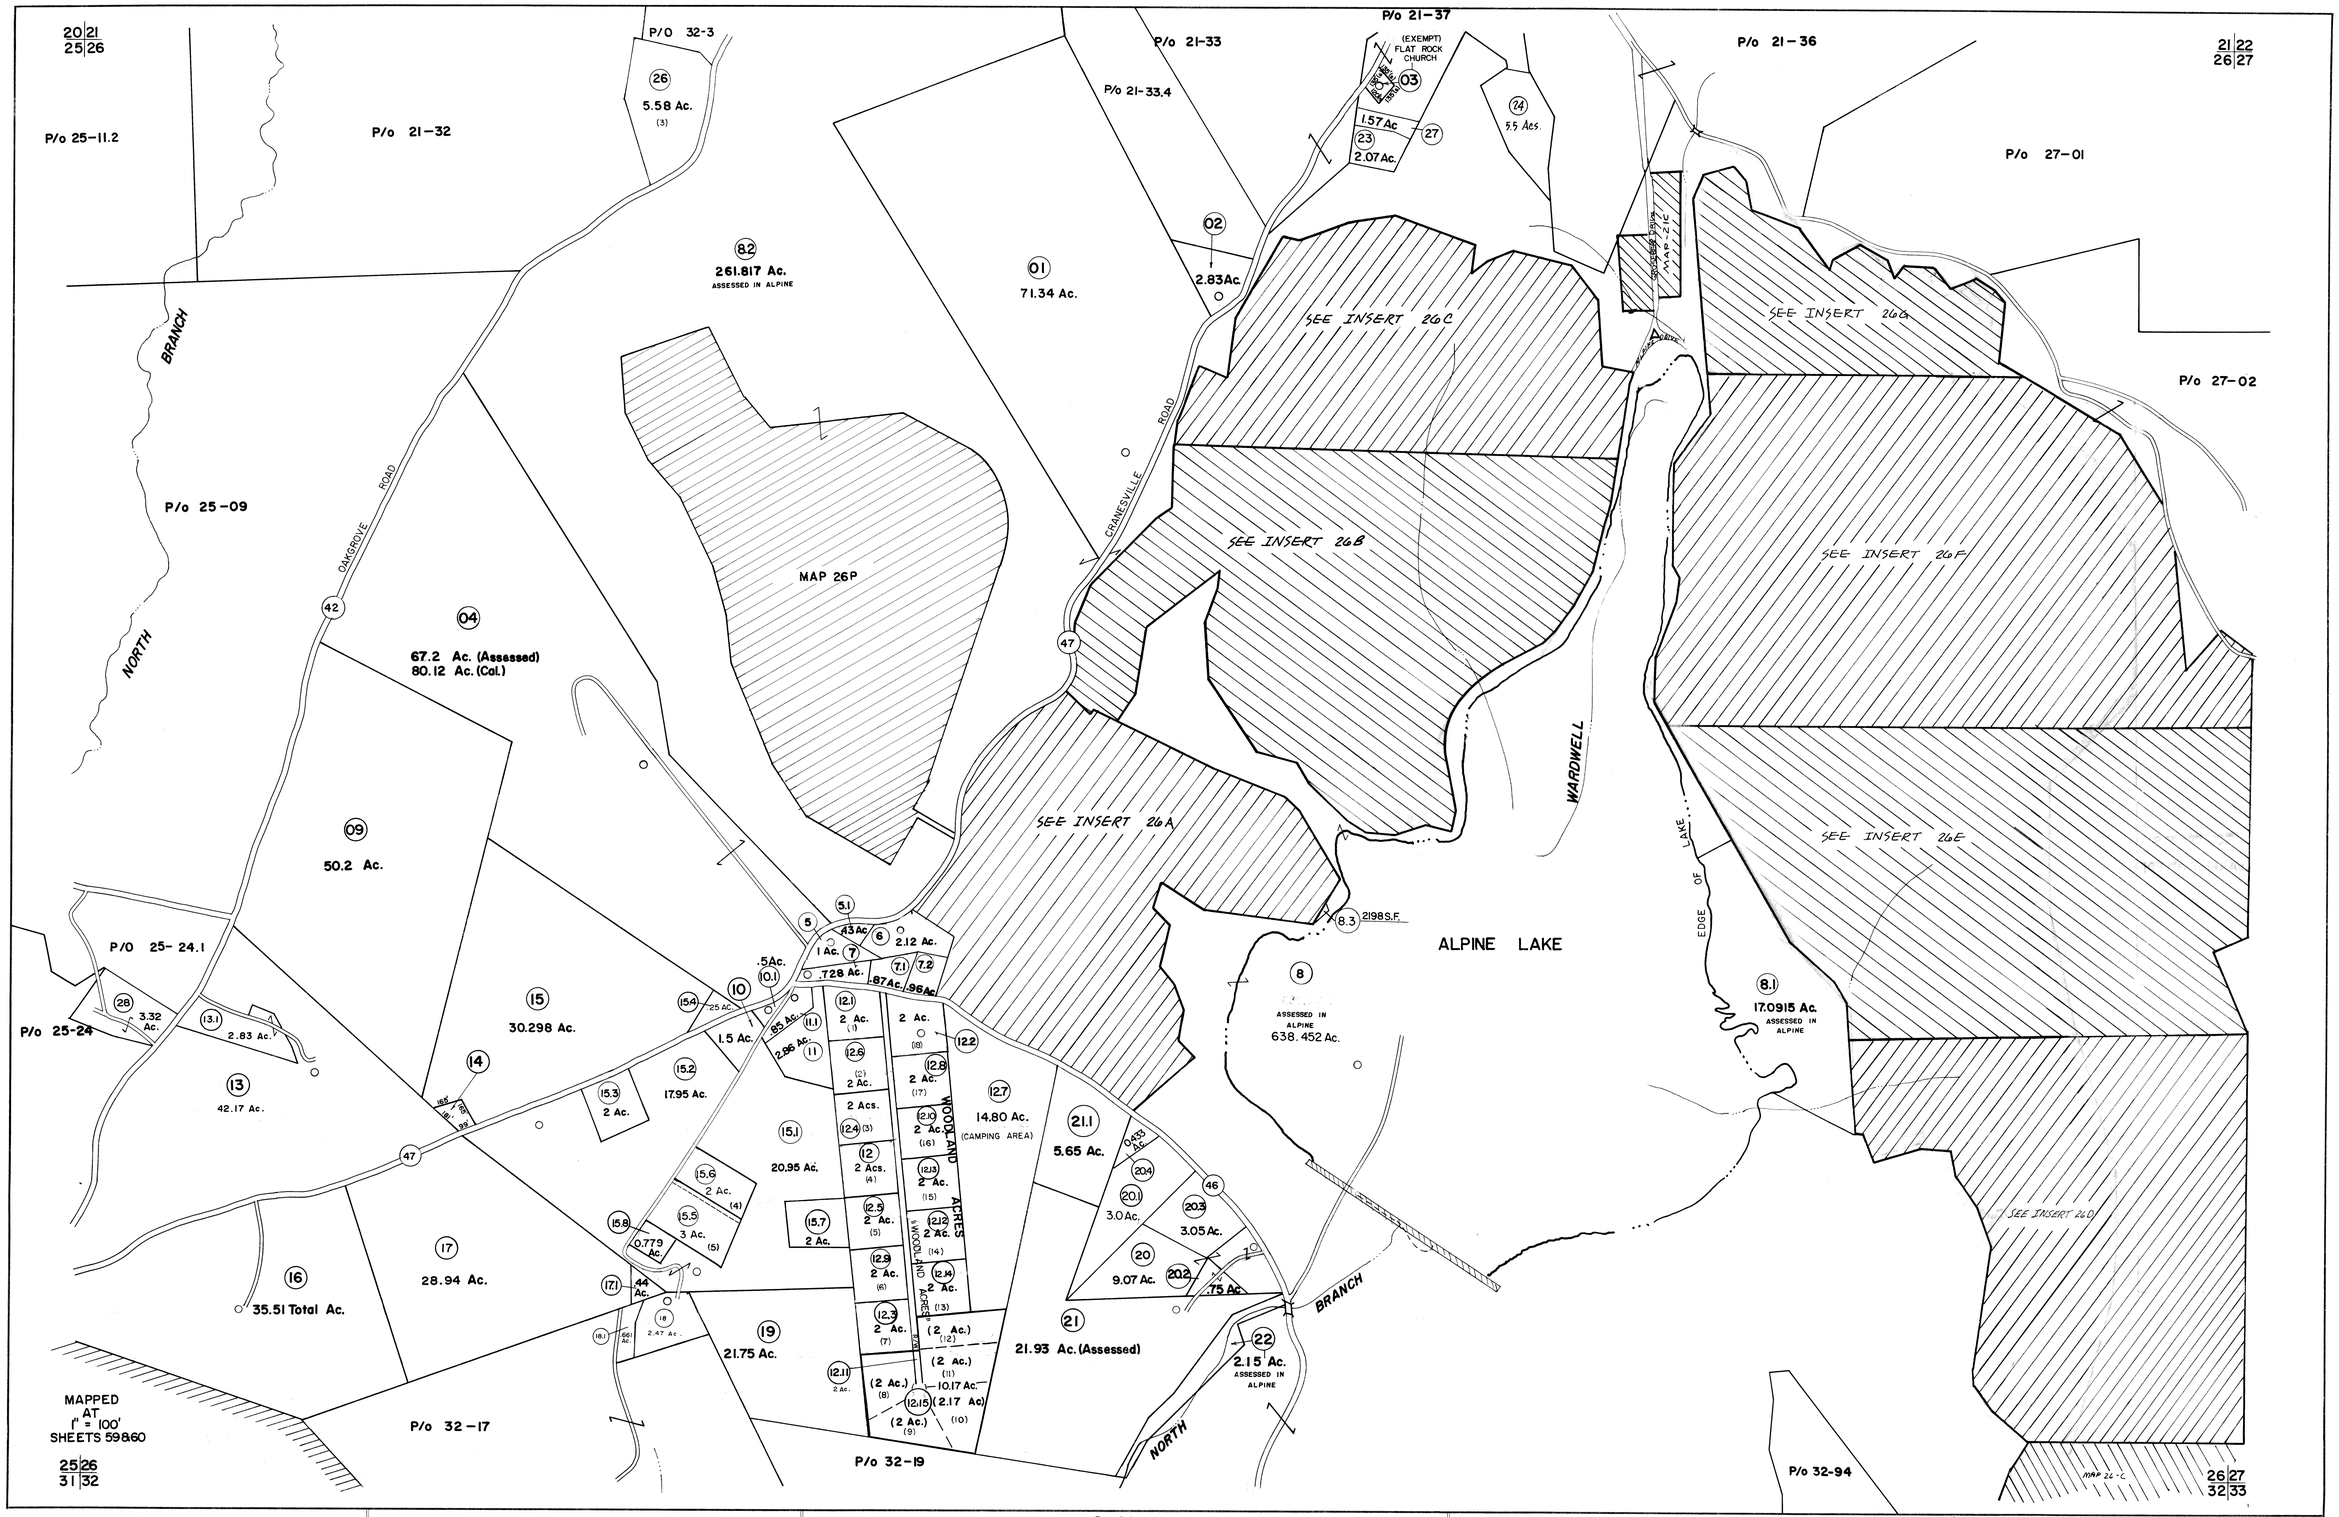

FOR TAX PURPOSES ONLY

Prepared by
L. ROBERT KIMBALL
Consulting Engineer
Ebensburg, Pennsylvania

Legend

Property line		Original lot line	
Edge of pavement or roadway		Deed lot number in parenthesis	(15)
Corporation line		Parcel or index number in circle	(59)
District line		Improvement	
County line		Railroad	

Revisions

1	REVISED 2/13/64		9	7-1-86	S.P.H.	17	SLS INC. 5/17/99 DSW
2	REVISED 5/25/64		10	July, 1986	TRL	18	SLS INC. 3/30/00 JWM
3	11-16-72 TLM		11	Revised to 7-1-89	RSB	19	ESI 1/23/01 REK
4	6/25/73 DBE		12	OGIS 9/21/91	DSH	20	ESI 10/15/01 DH
5	Revised to 7-1-81		13	OGIS 5-1-93	JEB	21	ESI 1/9/03 REK
6	REVISED TO 7-1-83		14	O.G.I.S 12-1-93	J.E.B	22	
7	Revised to 7-1-89 DF		15	O.G.I.S 4-4-95	J.E.B	23	
8	REV. TO 7-1-85 NCS		16	O.G.I.S 1-1-97	J.E.B	24	

STATE OF WEST VIRGINIA
COUNTY OF PRESTON
Office of Assessor

PORTLAND DISTRICT
SHEET 26

Date, Aerial Photography: APRIL, 1960
Photo No: 449

Date, Map: JULY, 1963
Scale: 1"=400'