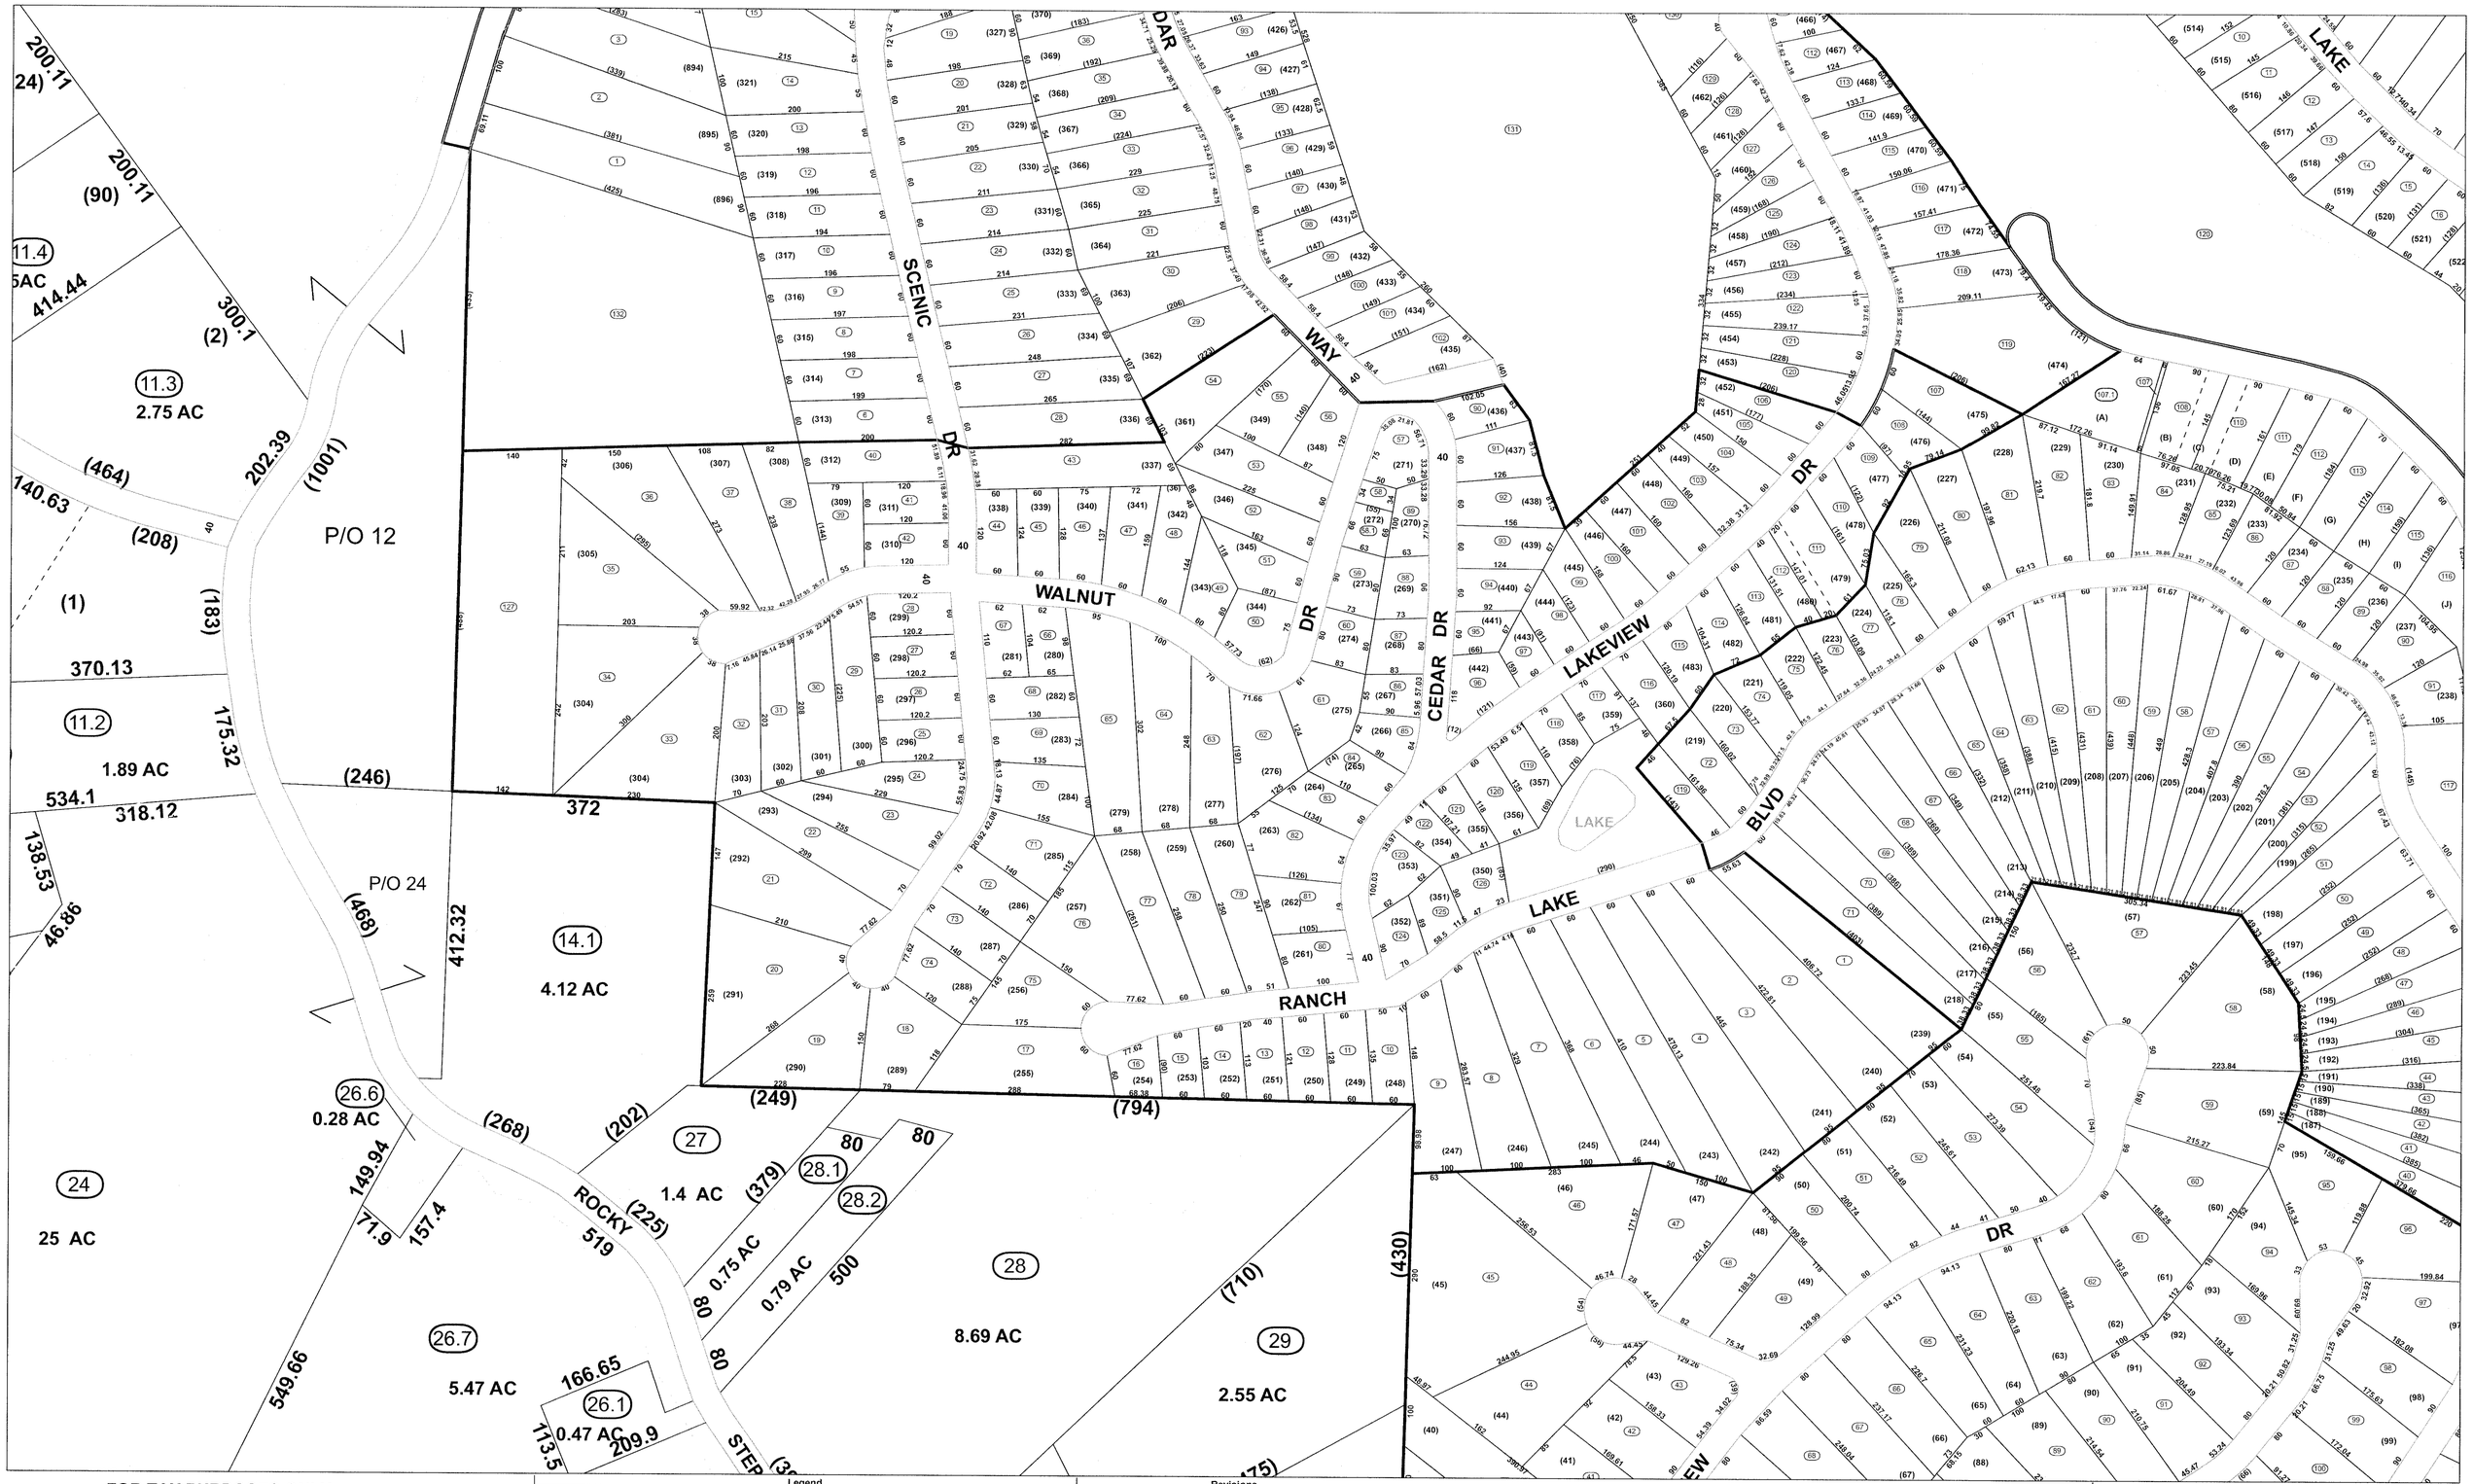

FOR TAX PURPOSES ONLY
PREPARED BY

SHERRY L. HAYES
PUTNAM COUNTY ASSESSOR

MAPPING / GIS DEPARTMENT

N W E S

ALL TAX MAPS CREATED UNDER THE PROVISIONS OF REAPPRAISAL LEGISLATION ARE THE PROPERTY OF PUTNAM COUNTY WEST VIRGINIA AND THE REPRODUCTION, COPYING, DISTRIBUTION OR SALE OF SUCH TAX MAPS OR ANY CORIES THEREOF WITHOUT THE WRITTEN PERMISSION OF THE PUTNAM COUNTY ASSESSOR IS PROHIBITED BY LAW

Legend

Road ROW	Lot Lines	Utility_Easement			
Parcel Boundary	Road Easement	23	Parcel Number		
Rail ROW	Parcel-Easement	*001*	Routing Number		
Road-Rail ROW	Parcel-Road ROW	(12)	Deed Lot Number		
District	Parcel Hook				

Revisions

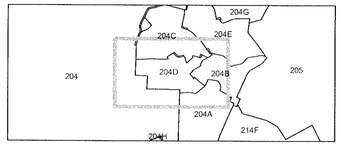

PUTNAM COUNTY

STATE OF WEST VIRGINIA

OFFICE OF ASSESSOR

District SCOTT

Sheet No.: 204D

Date, Aerial Photography: 2010

Scale: 1" = 100'