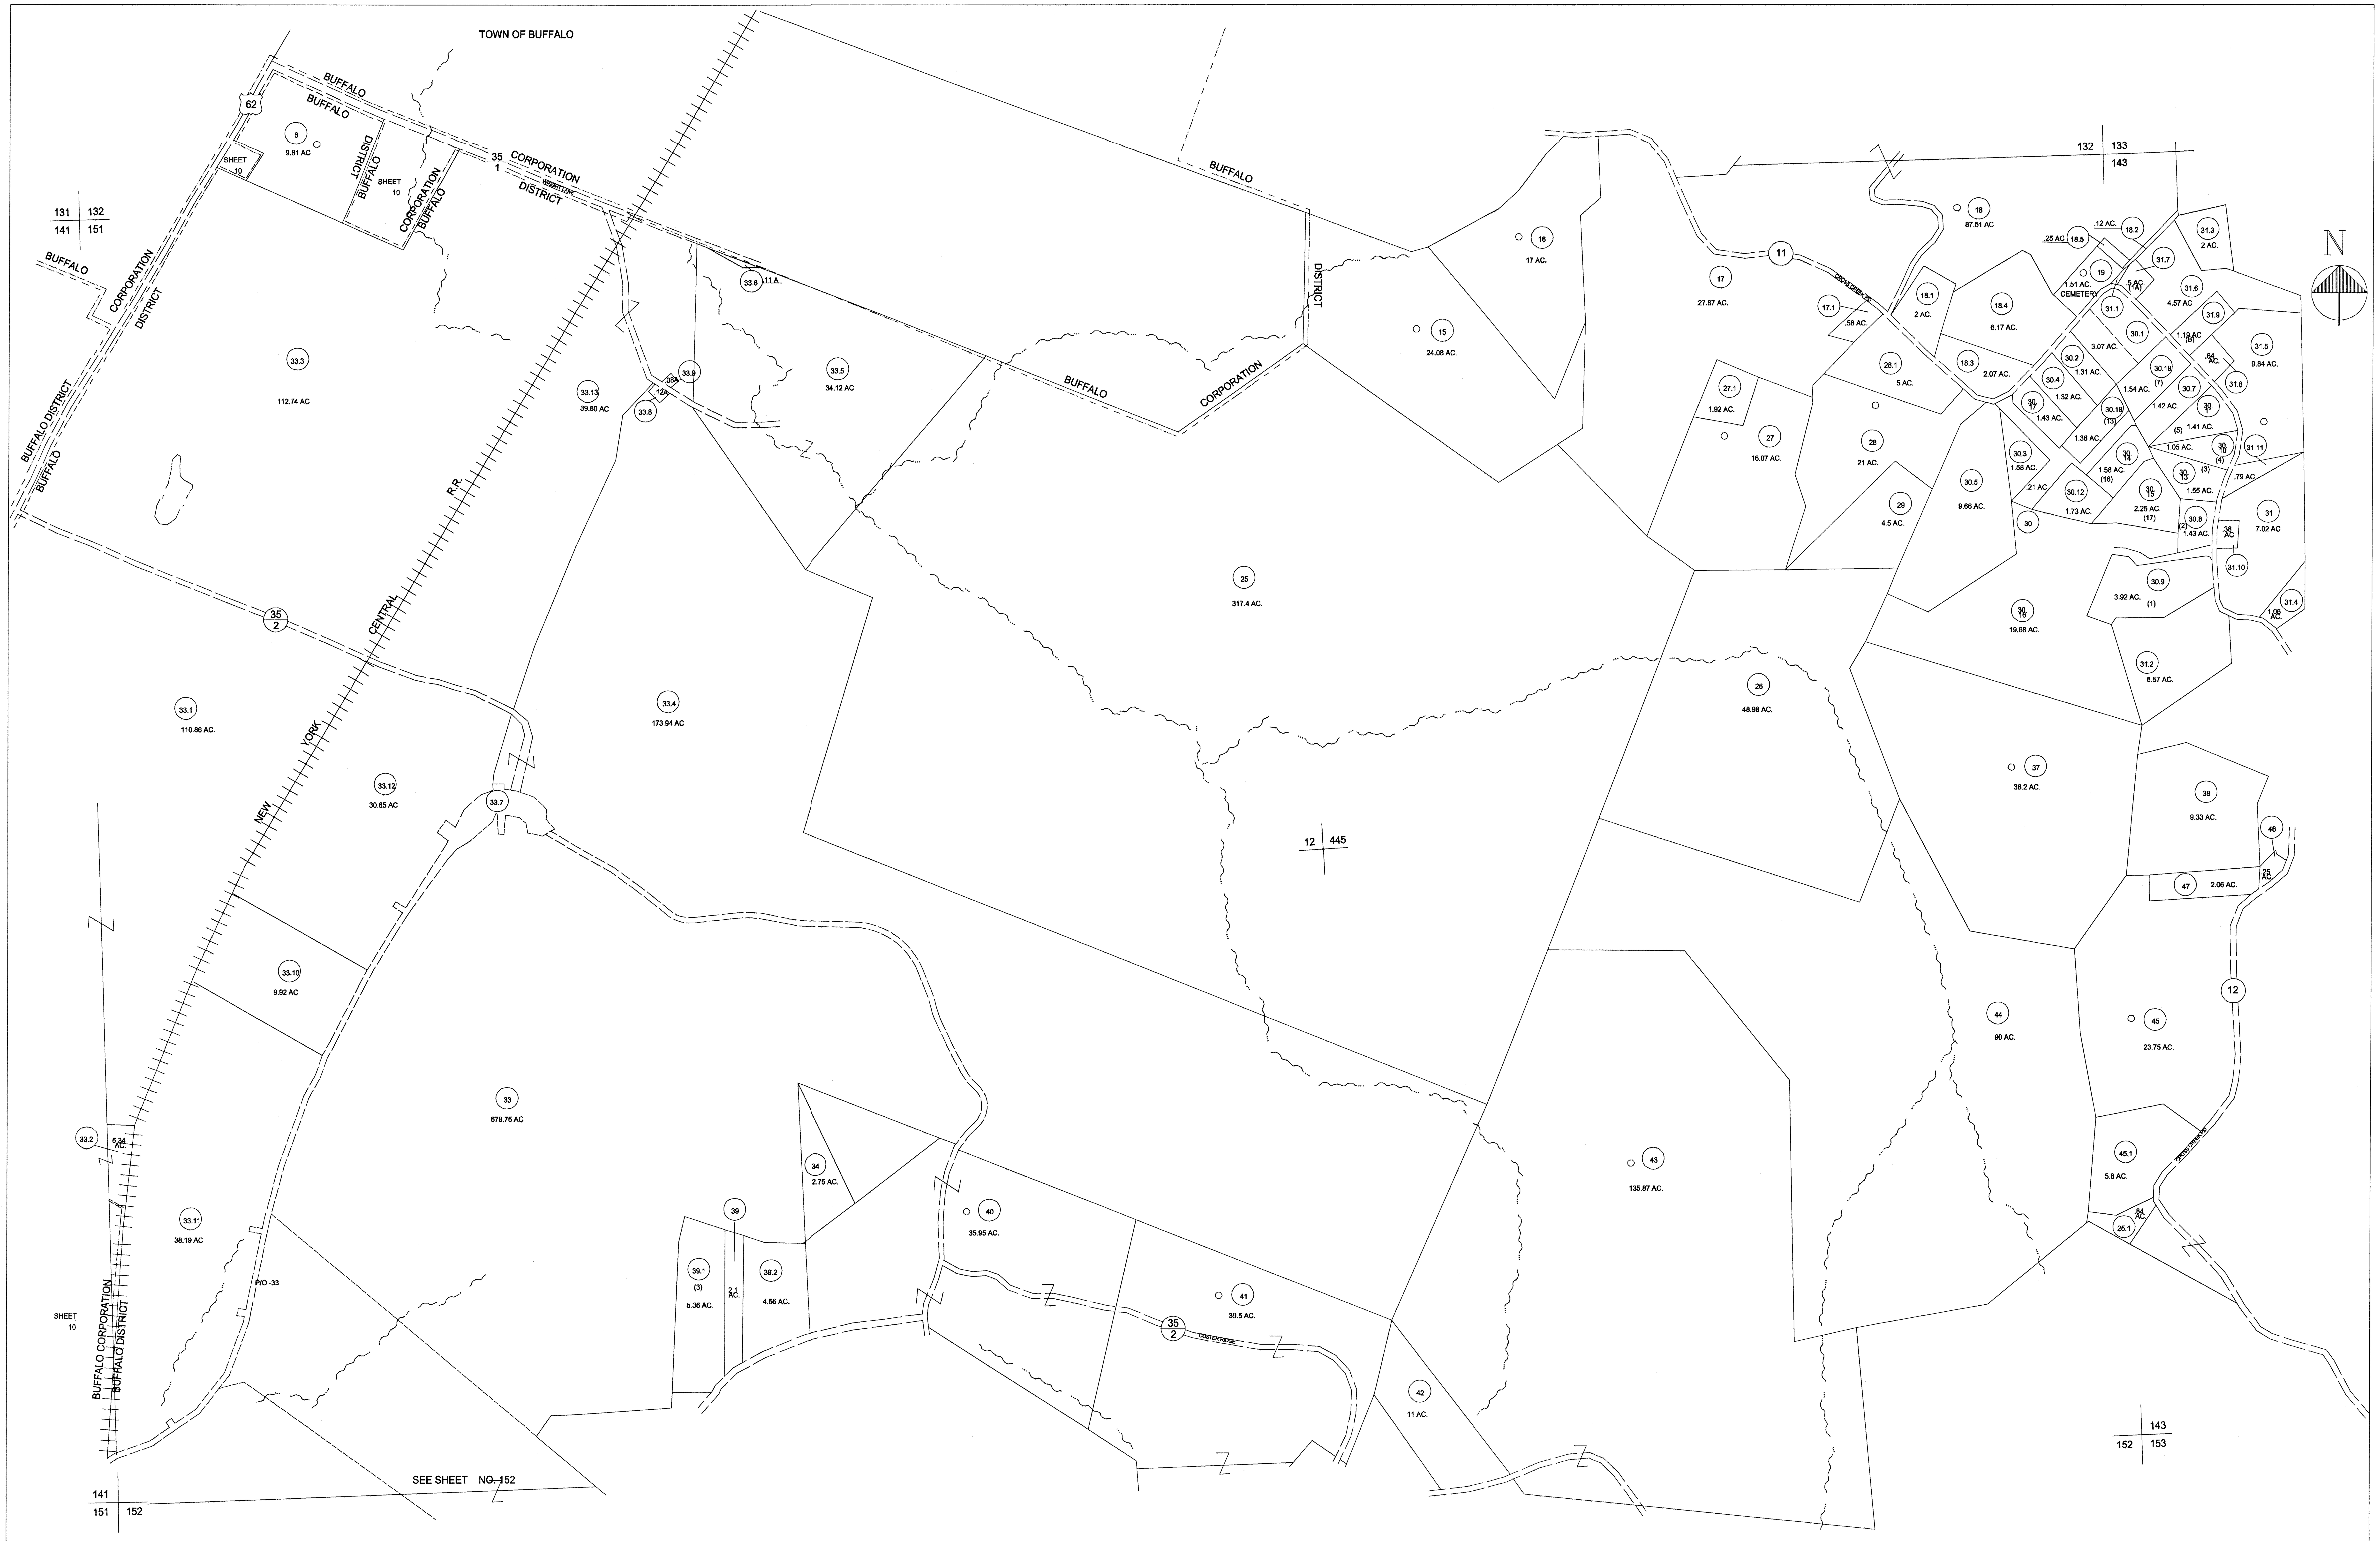

FOR TAX PURPOSES ONLY
PREPARED BY
PUTNAM COUNTY
ASSESSOR'S OFFICE
WINFIELD, WEST VIRGINIA

LEGEND			
PROPERTY LINE	————	ORIGINAL LOT LINE	————
EDGE OF PAVEMENT OR ROADWAY	————	DEED LOT NUMBER	(15)
CORPORATION LINE	— - - —	PARCEL OR INDEX NO.	(99)
DISTRICT LINE	————	IMPROVEMENT(S)	○
COUNTY LINE	————	RAILROAD	————
STATE LINE	—— . ——	SCALED DIMENSION	(S)
LAND HOOK	—z—	DEED DIMENSION	(D)
WATER	~~... ~~	CALCULATED AREA	(C)

RESTRICTION

ALL TAX MAPS CREATED UNDER THE PROVISIONS OF REAPPRAISAL LEGISLATION ARE THE PROPERTY OF THE STATE OF WEST VIRGINIA AND THE REPRODUCTION, COPYING, DISTRIBUTION OR SALE OF SUCH TAX MAPS OR ANY COPIES THEREOF WITHOUT THE WRITTEN PERMISSION OF THE STATE TAX COMMISSIONER IS PROHIBITED BY LAW.

REVISIONS

1. CONVERTED TO CAD FILE 6/13/97

KEY MAP

131	132	133
141	142	143
151	152	153

PUTNAM COUNTY

STATE OF WEST VIRGINIA

OFFICE OF ASSESSOR

DISTRICT
BUFFALO

SHEET NO.: 142

DATE, AERIAL PHOTOGRAPHY:
PHOTO NO.:
DATE, MAP:
SCALE: 1"= 400'