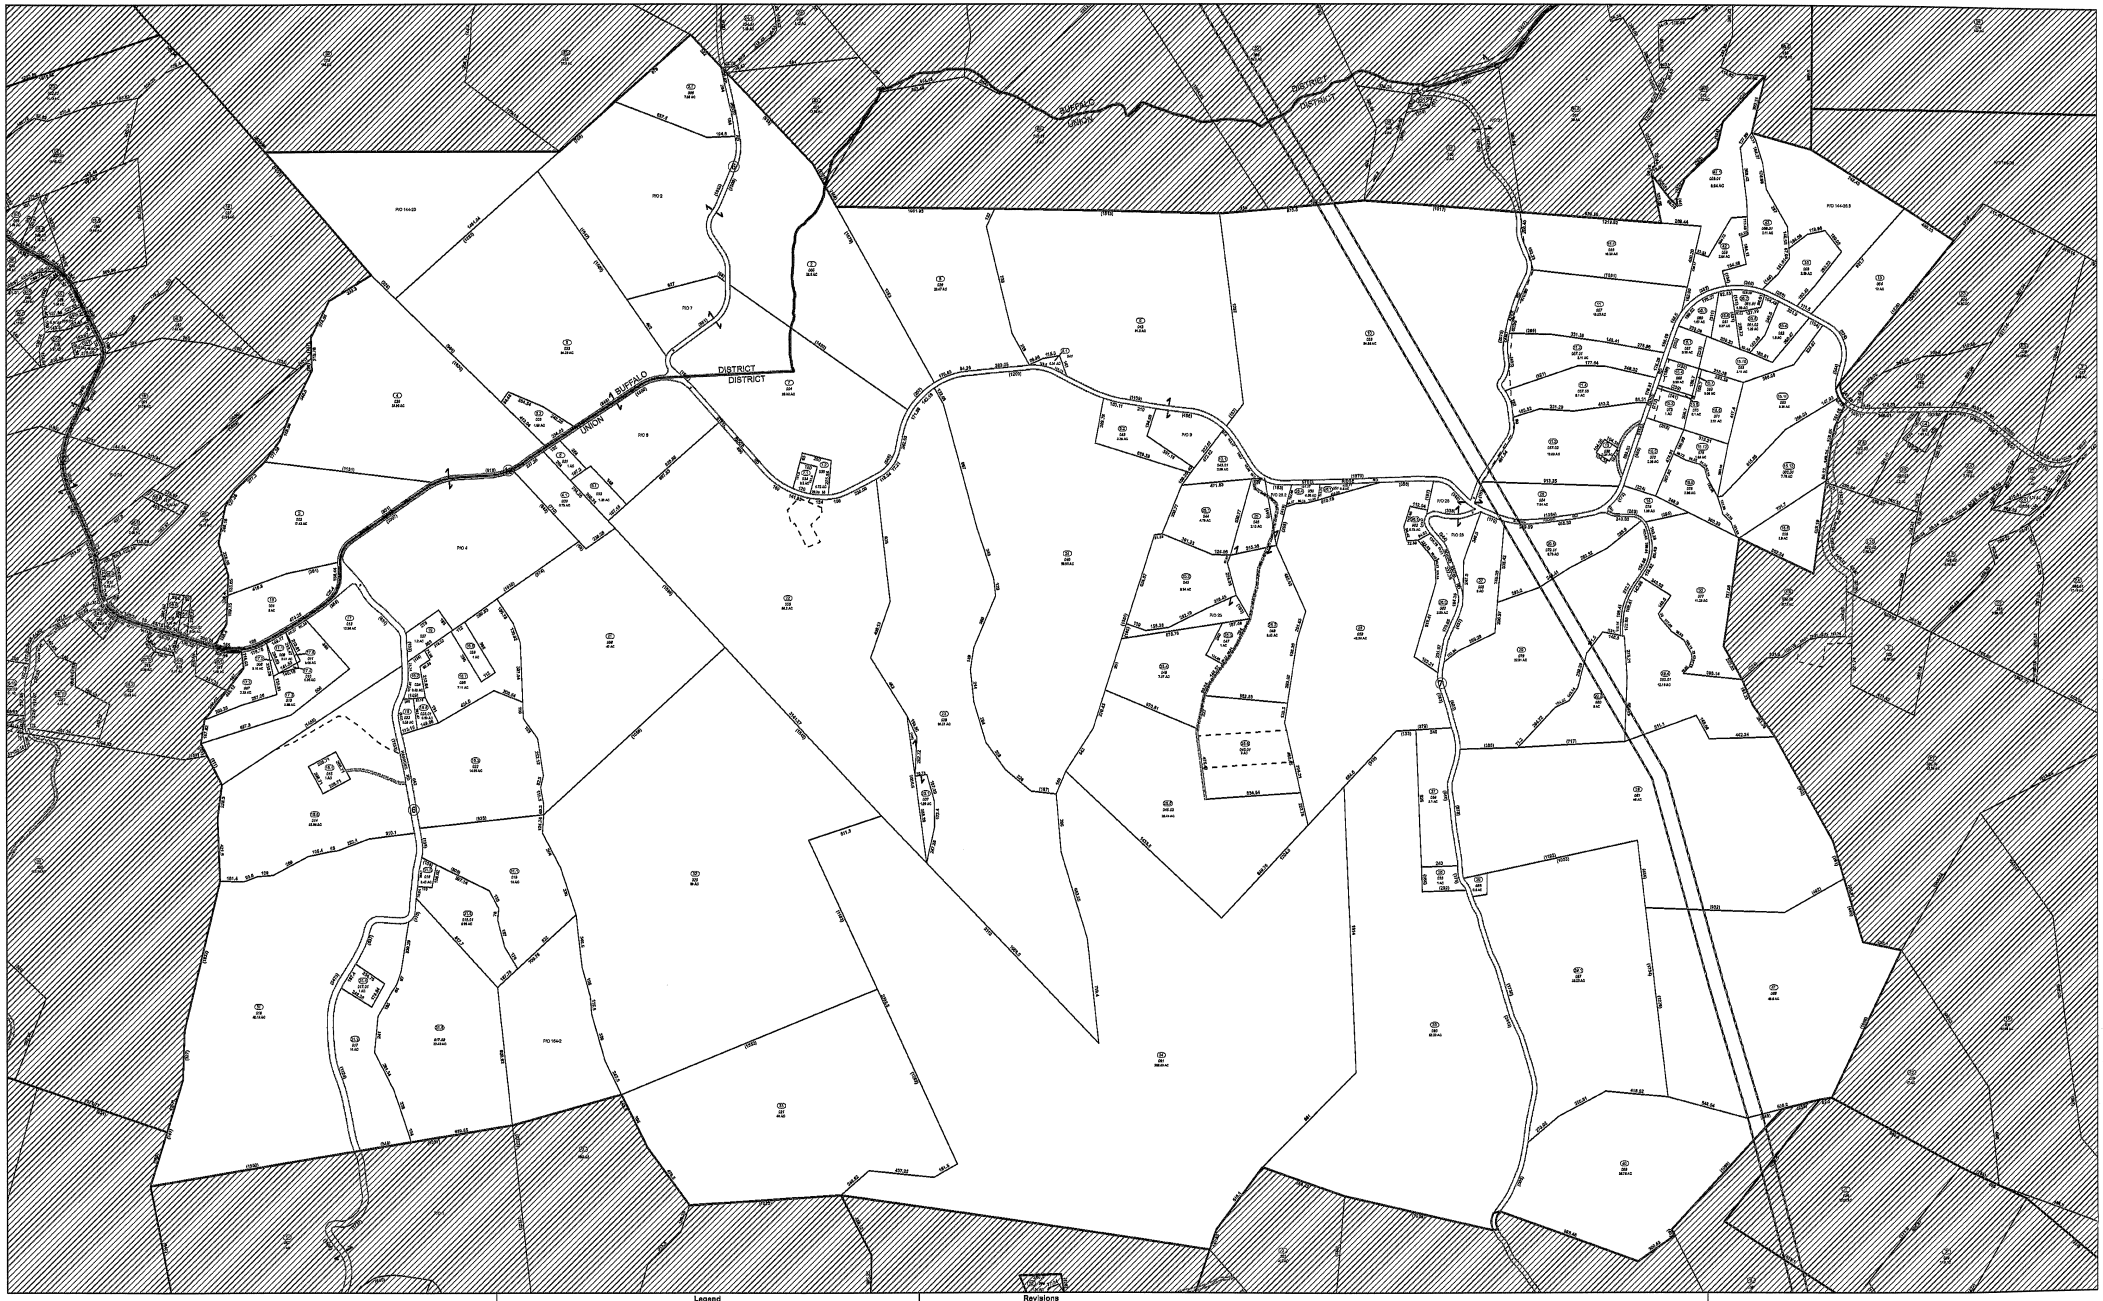

FOR TAX PURPOSES ONLY
PREPARED BY
PUTNAM COUNTY
ASSESSOR'S OFFICE
WINFIELD, WEST VIRGINIA

ALL TAX MAPS CREATED UNDER THE PROVISIONS OF ARTICLE 7-1-59 ORIGINATED UNDER THE PROPERTY OF PUTNAM COUNTY WEST VIRGINIA AND THE REPRODUCTION, COPYING, DISTRIBUTION OR SALE OF SUCH TAX MAPS OR ANY COPIES THEREOF WITHOUT THE WRITTEN PERMISSION OF THE PUTNAM COUNTY ASSESSOR IS PROHIBITED BY LAW.

Legend

Road ROW	Lot Lines	Utility_Easement
Parcel Boundary	Road Easement	(23) Parcel Number
Rail ROW	Parcel-Easement	*001* Routing Number
Road-Rail ROW	Parcel-Road ROW	(12) Deed Lot Number
District	Parcel Hook	

Revisions

10/15/09 UPDATE SUPPLIED TO STATE (PAW)

PUTNAM COUNTY

STATE OF WEST VIRGINIA

OFFICE OF ASSESSOR

District BUFFALO - UNION

Sheet No.: 154

Date, Aerial Photography: 2003

Scale: 1" = 400'