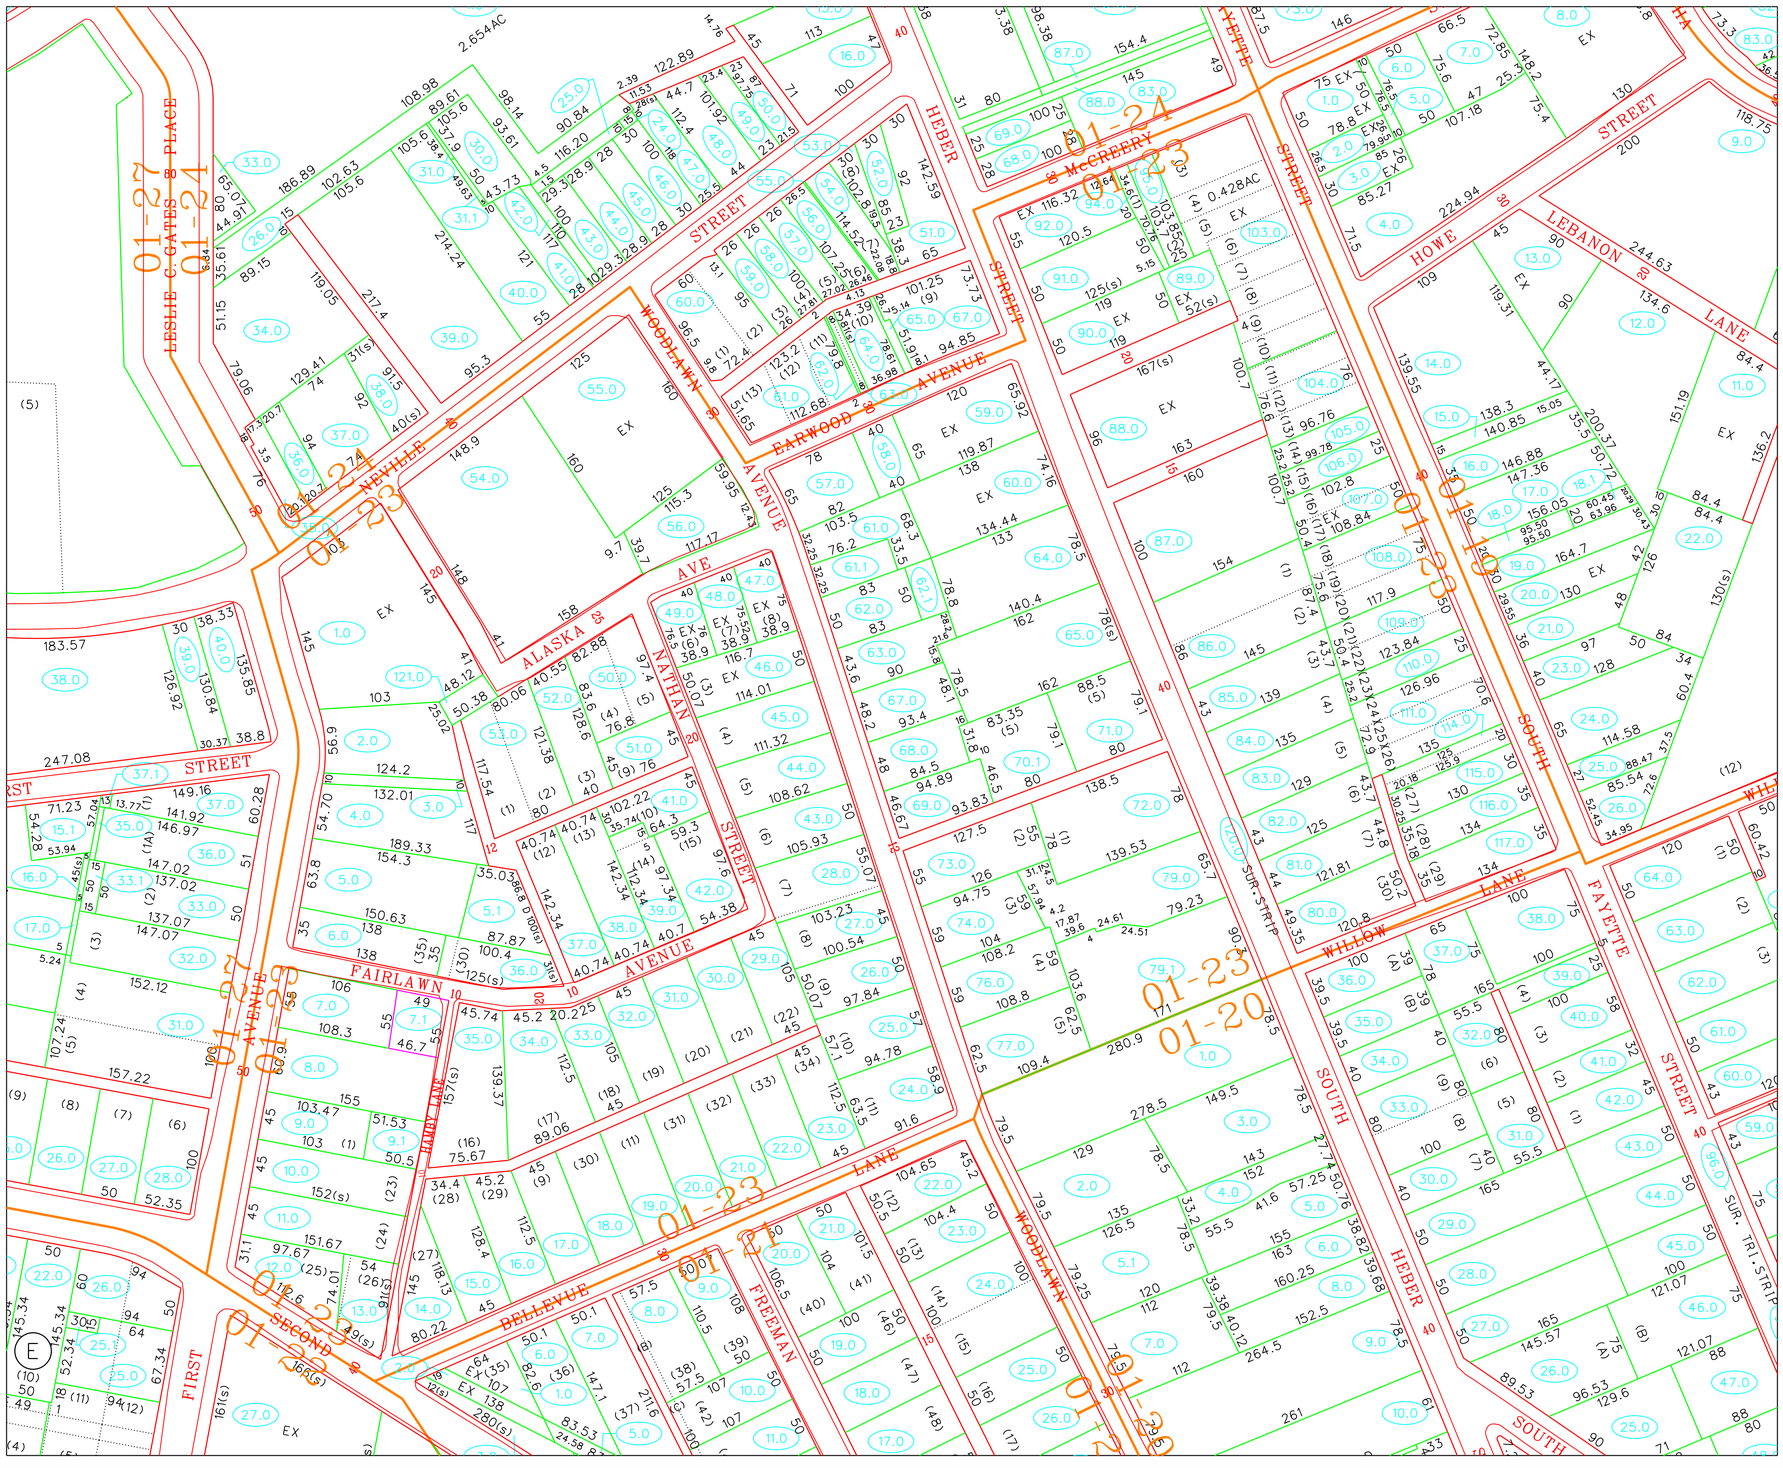

FOR TAX PURPOSES ONLY

PREPARED BY
RALEIGH COUNTY ASSESSOR'S OFFICE
BECKLEY, WV

RESTRICTION

ALL TAX MAPS CREATED UNDER THE PROVISIONS OF REAPPRAISAL LEGISLATION ARE THE PROPERTY OF RALEIGH COUNTY, WEST VIRGINIA. THE REPRODUCTION, COPYING, DISTRIBUTION OR SALE OF SUCH TAX MAPS OR ANY COPIES THEREOF WITHOUT THE WRITTEN PERMISSION OF THE RALEIGH COUNTY ASSESSOR IS PROHIBITED BY LAW.

REVISIONS

1	03/20/96 CLG
2	04/30/97 CLG
3	05/06/98 CLG
4	11/21/02 CLG
5	12/10/03 CLG
6	05/23/06 CLG
7	01/24/07 CLG
8	11/08/07 ADL
9	11/09/10 TPB
10	

LEGEND

- TOWN DIST / BECKLEY CORP — CORPORATION/DISTRICT BOUNDARY AND NAME
- FAYETTE CO / RALEIGH CO — COUNTY BOUNDARY AND NAME
- 01-17 / 01-36 — ORIGINAL MAP BOUNDARY AND NUMBER
- 7TH STREET — RIGHT-OF-WAY
- PROPERTY LINE
- ORIGINAL LOT LINE
- (9) — DEED LOT NUMBER
- 38.0 — PARCEL OR INDEX NUMBER
- 2011 CHANGE
- (2) — BLOCK NUMBER

N

50' 25' 0 50' 100'
SCALE: 1'' = 50'

COUNTY OF RALEIGH

OFFICE OF ASSESSOR
BECKLEY, WEST VIRGINIA

BECKLEY CORPORATION
DISTRICT 01
MAP NO. 23