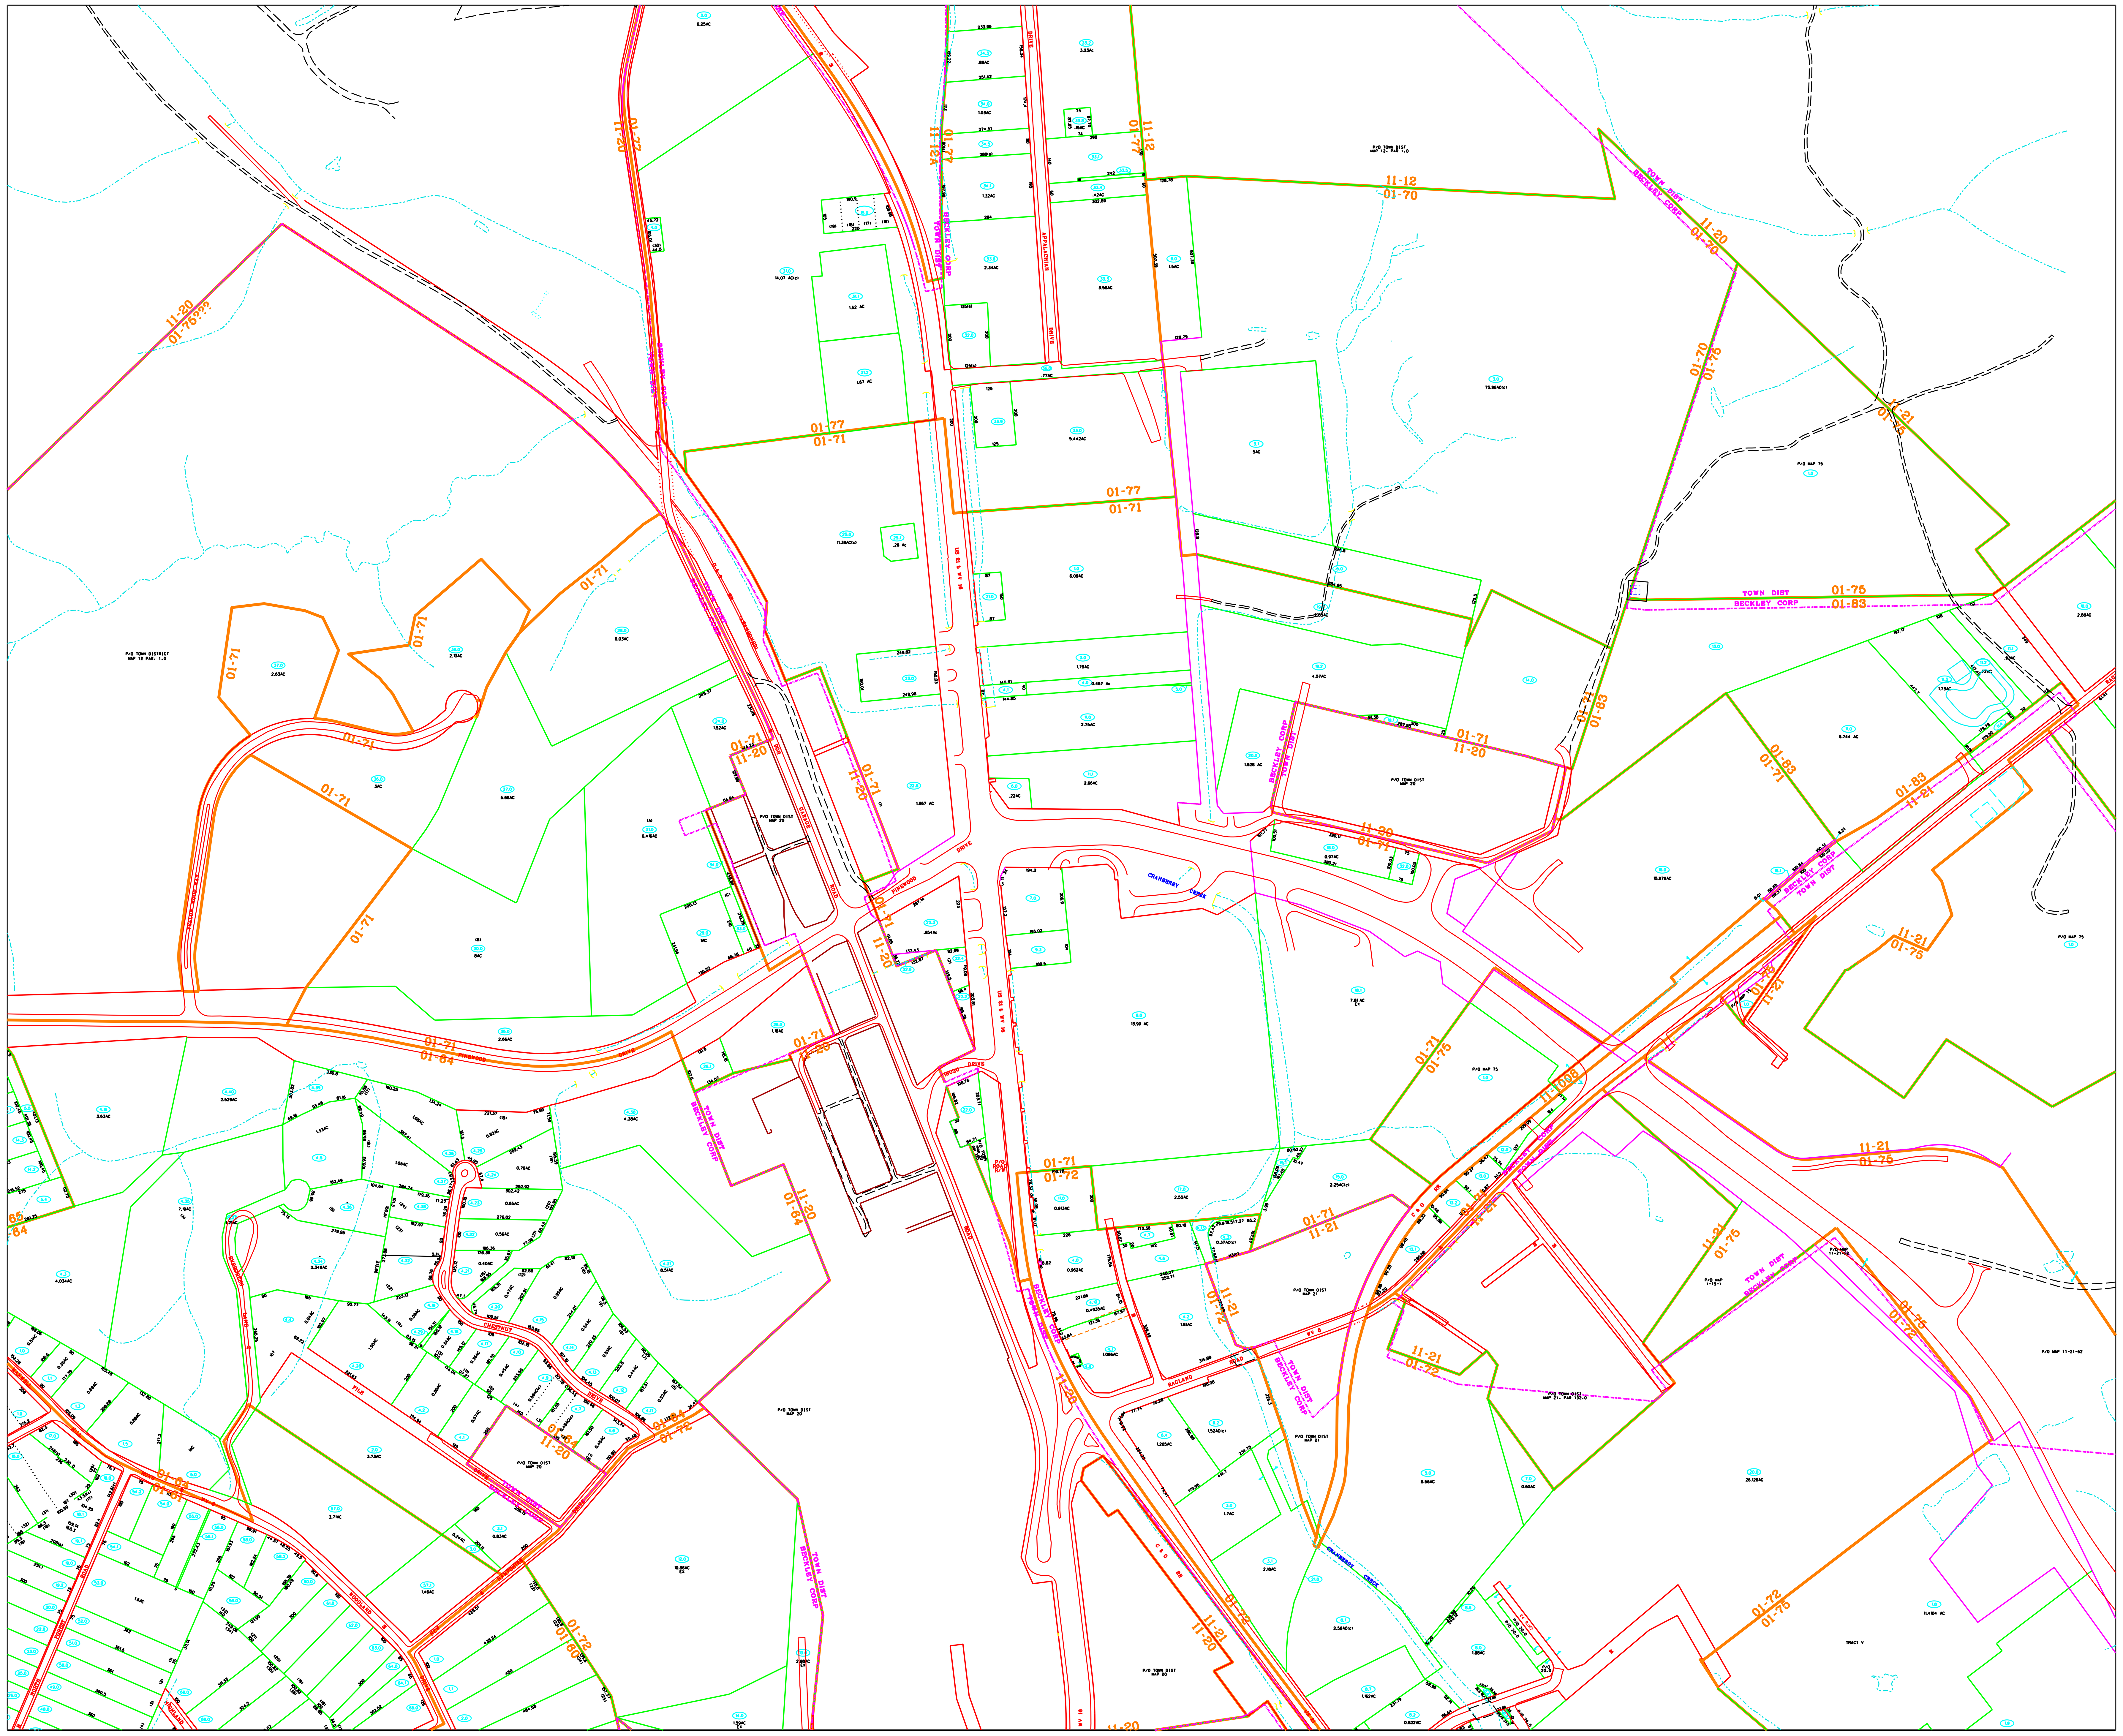

FOR TAX PURPOSES ONLY
PREPARED BY RALEIGH COUNTY ASSESSOR'S OFFICE BECKLEY, WV

RESTRICTION

ALL TAX MAPS CREATED UNDER THE PROVISIONS OF REAPPRAISAL LEGISLATION ARE THE PROPERTY OF RALEIGH COUNTY, WEST VIRGINIA. THE REPRODUCTION, COPYING, DISTRIBUTION OR SALE OF SUCH TAX MAPS OR ANY COPIES THEREOF WITHOUT THE WRITTEN PERMISSION OF THE RALEIGH COUNTY ASSESSOR IS PROHIBITED BY LAW.

	REVISIONS
1	11/21/13 BIE
2	02/14/14 BIE
3	06/17/14 BIE
4	05/15/15 CDB
5	06/01/15 JLW
6	07/23/15 BIE
7	08/01/16 BIE
8	09/23/16 BIE
9	09/27/16 KNH
10	11/17/16 KNH

LEGEND

Symbol	Meaning
TOWN DIST / BECKLEY CORP	CORPORATION/DISTRICT BOUNDARY AND NAME
FAYETTE CO / RALEIGH CO	COUNTY BOUNDARY AND NAME
01-17 / 01-36	ORIGINAL MAP BOUNDARY AND NUMBER
7TH STREET	RIGHT-OF-WAY
	PROPERTY LINE
	ORIGINAL LOT LINE
(9)	DEED LOT NUMBER
38.0	PARCEL OR INDEX NUMBER
	2016 CHANGE
2	BLOCK NUMBER

N

200' 100' 0 200' 400'

SCALE: 1''= 200'

COUNTY OF RALEIGH

OFFICE OF ASSESSOR
BECKLEY, WEST VIRGINIA

BECKLEY CORPORATION
DISTRICT 01
MAP NO. 71