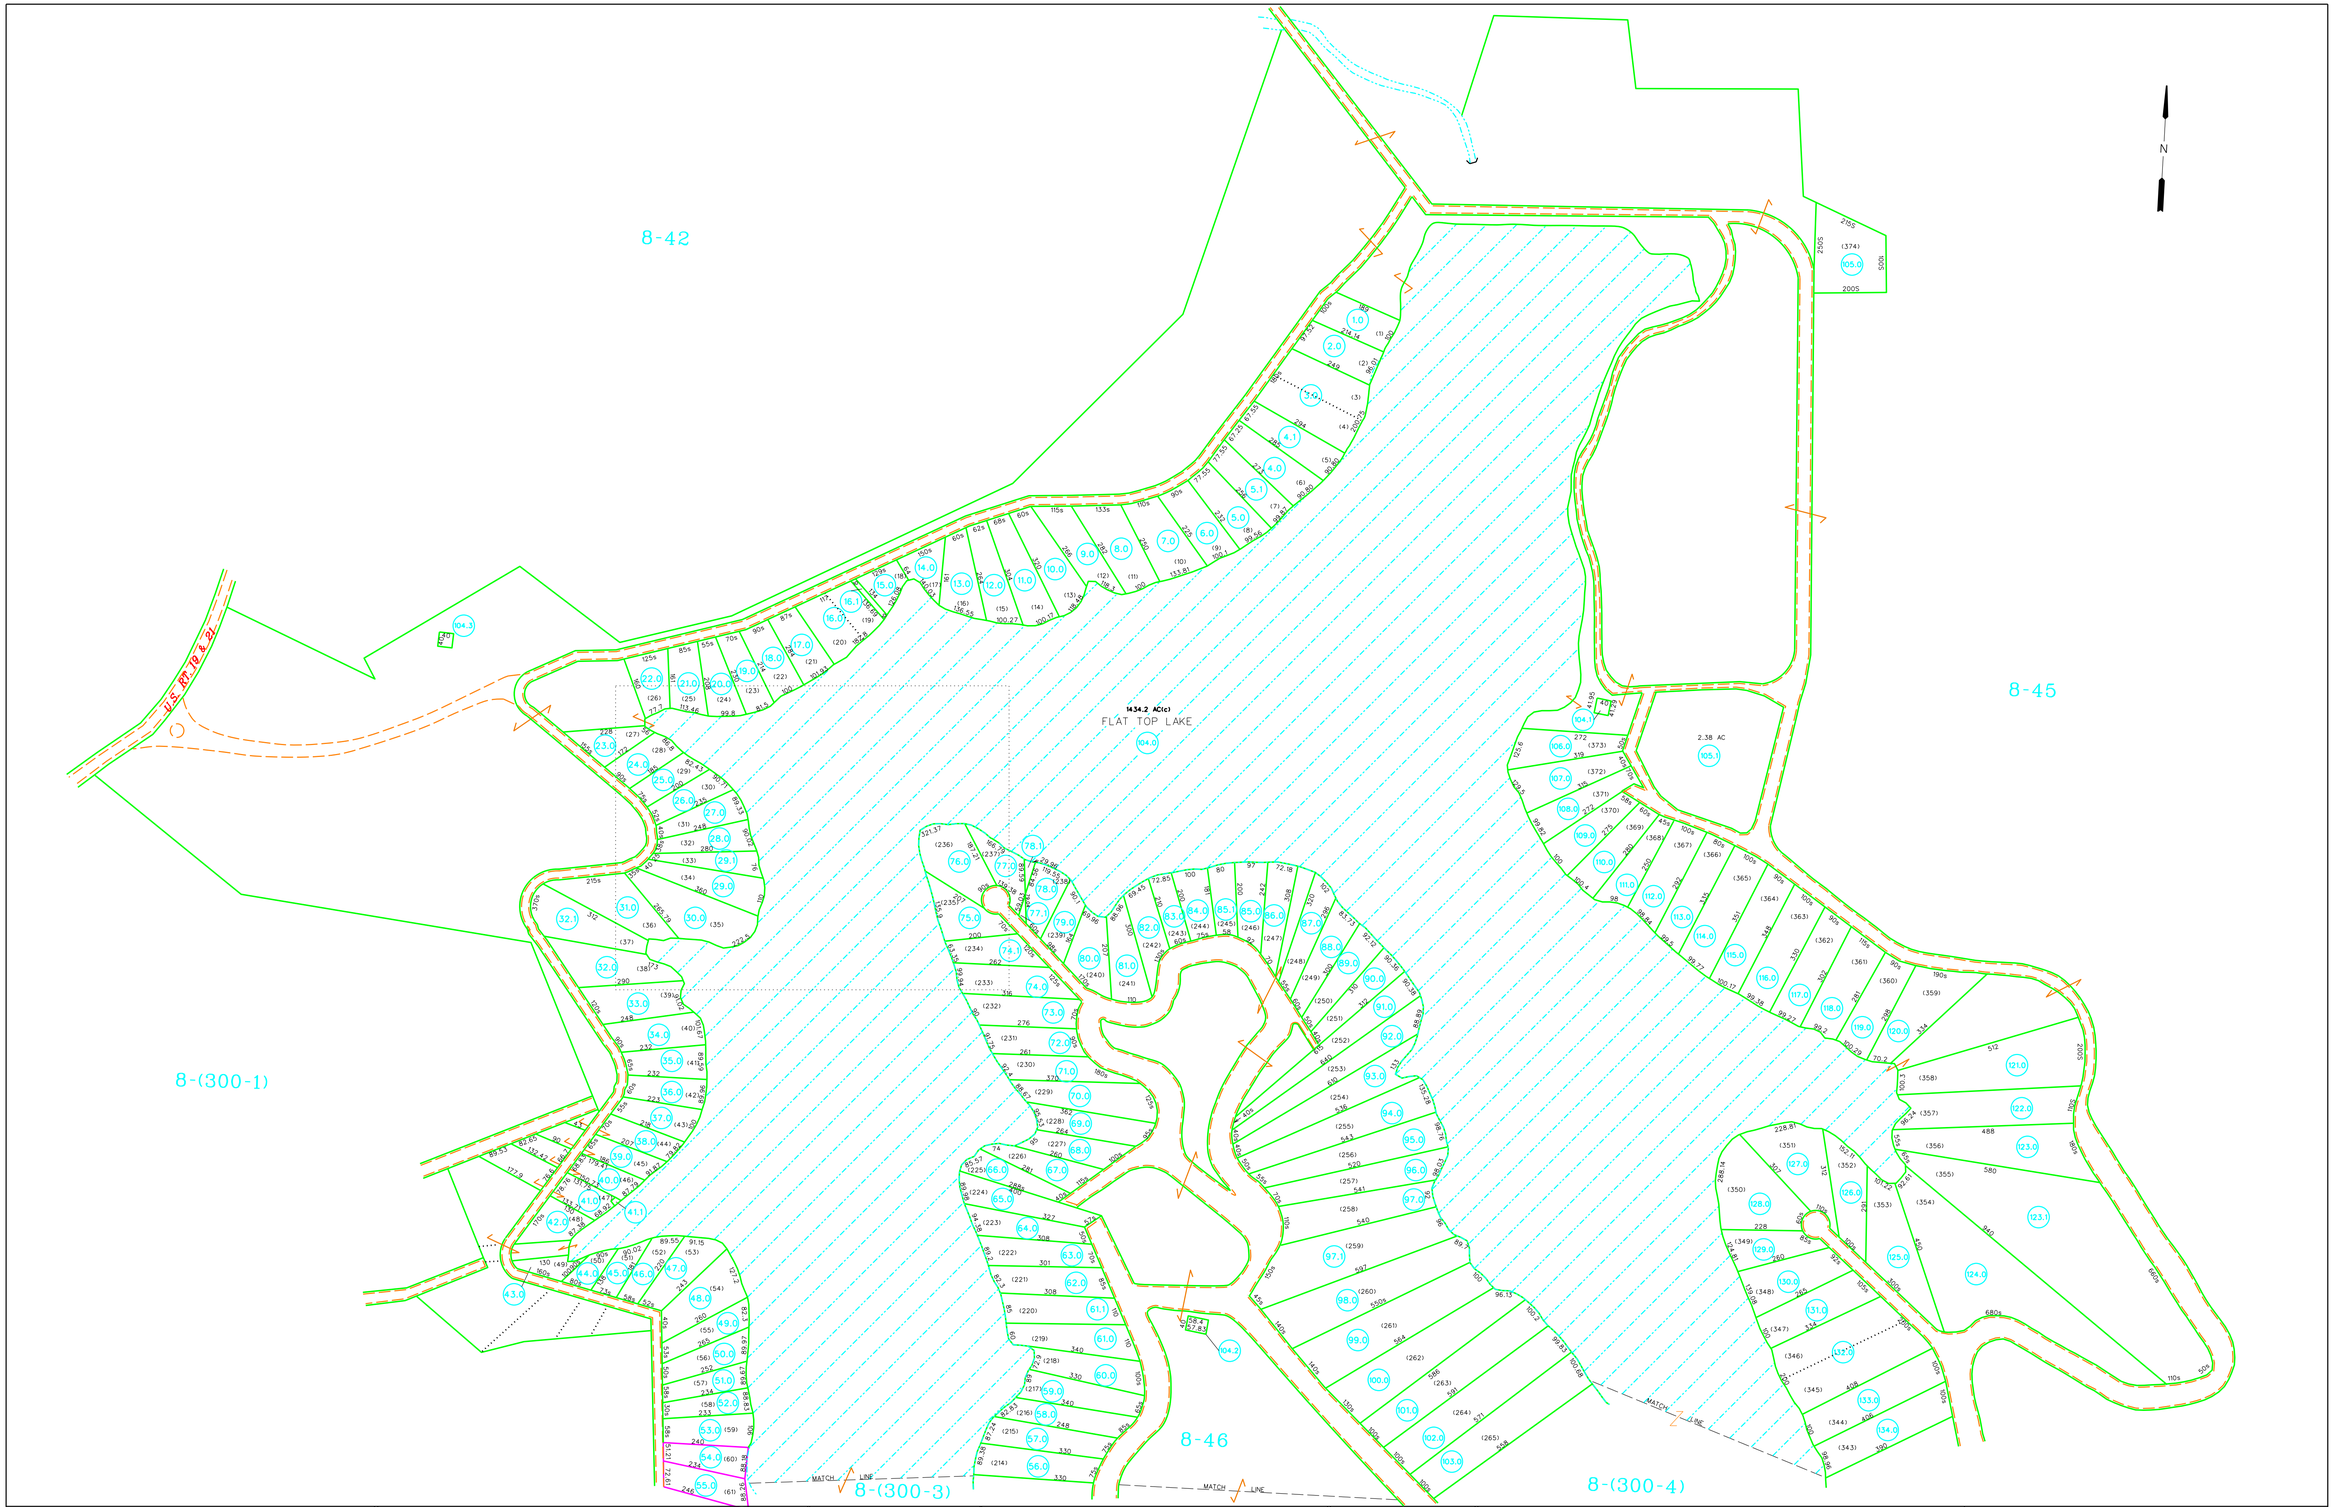

For Tax Purposes Only

Prepared by
RALEIGH COUNTY ASSESSOR'S OFFICE
BECKLEY, WV

LEGEND

Property line	Original lot line
Edge of pavement or roadway	Deed lot number (15)
Corporation line	Parcel or index number (99)
District line	Improvement
County line	Railroad
Waterways	
2016 CHANGE	

REVISIONS

1	12/18/05 CLG
2	02/09/10 TPB
3	05/10/11 TPB
4	07/2/14 PRB
5	09/15/16 BIE
6	
7	
8	

RESTRICTION

All tax maps created under the provisions of reappraisal legislation are the property of Raleigh County West Virginia and the reproduction,copying distribution or sale of such tax maps or any copies thereof without the written permission of the Raleigh County Assessor is prohibited by law.

KEY MAP

COUNTY OF RALEIGH

Office of Assessor

Beckley, W.Va.

SHADY SPRING DISTRICT

District 8 Map No. 300-2

Date,Aerial Photography:
Photo No:

Date, Map: NOV. 18, 1996
Scale: 1"=200'