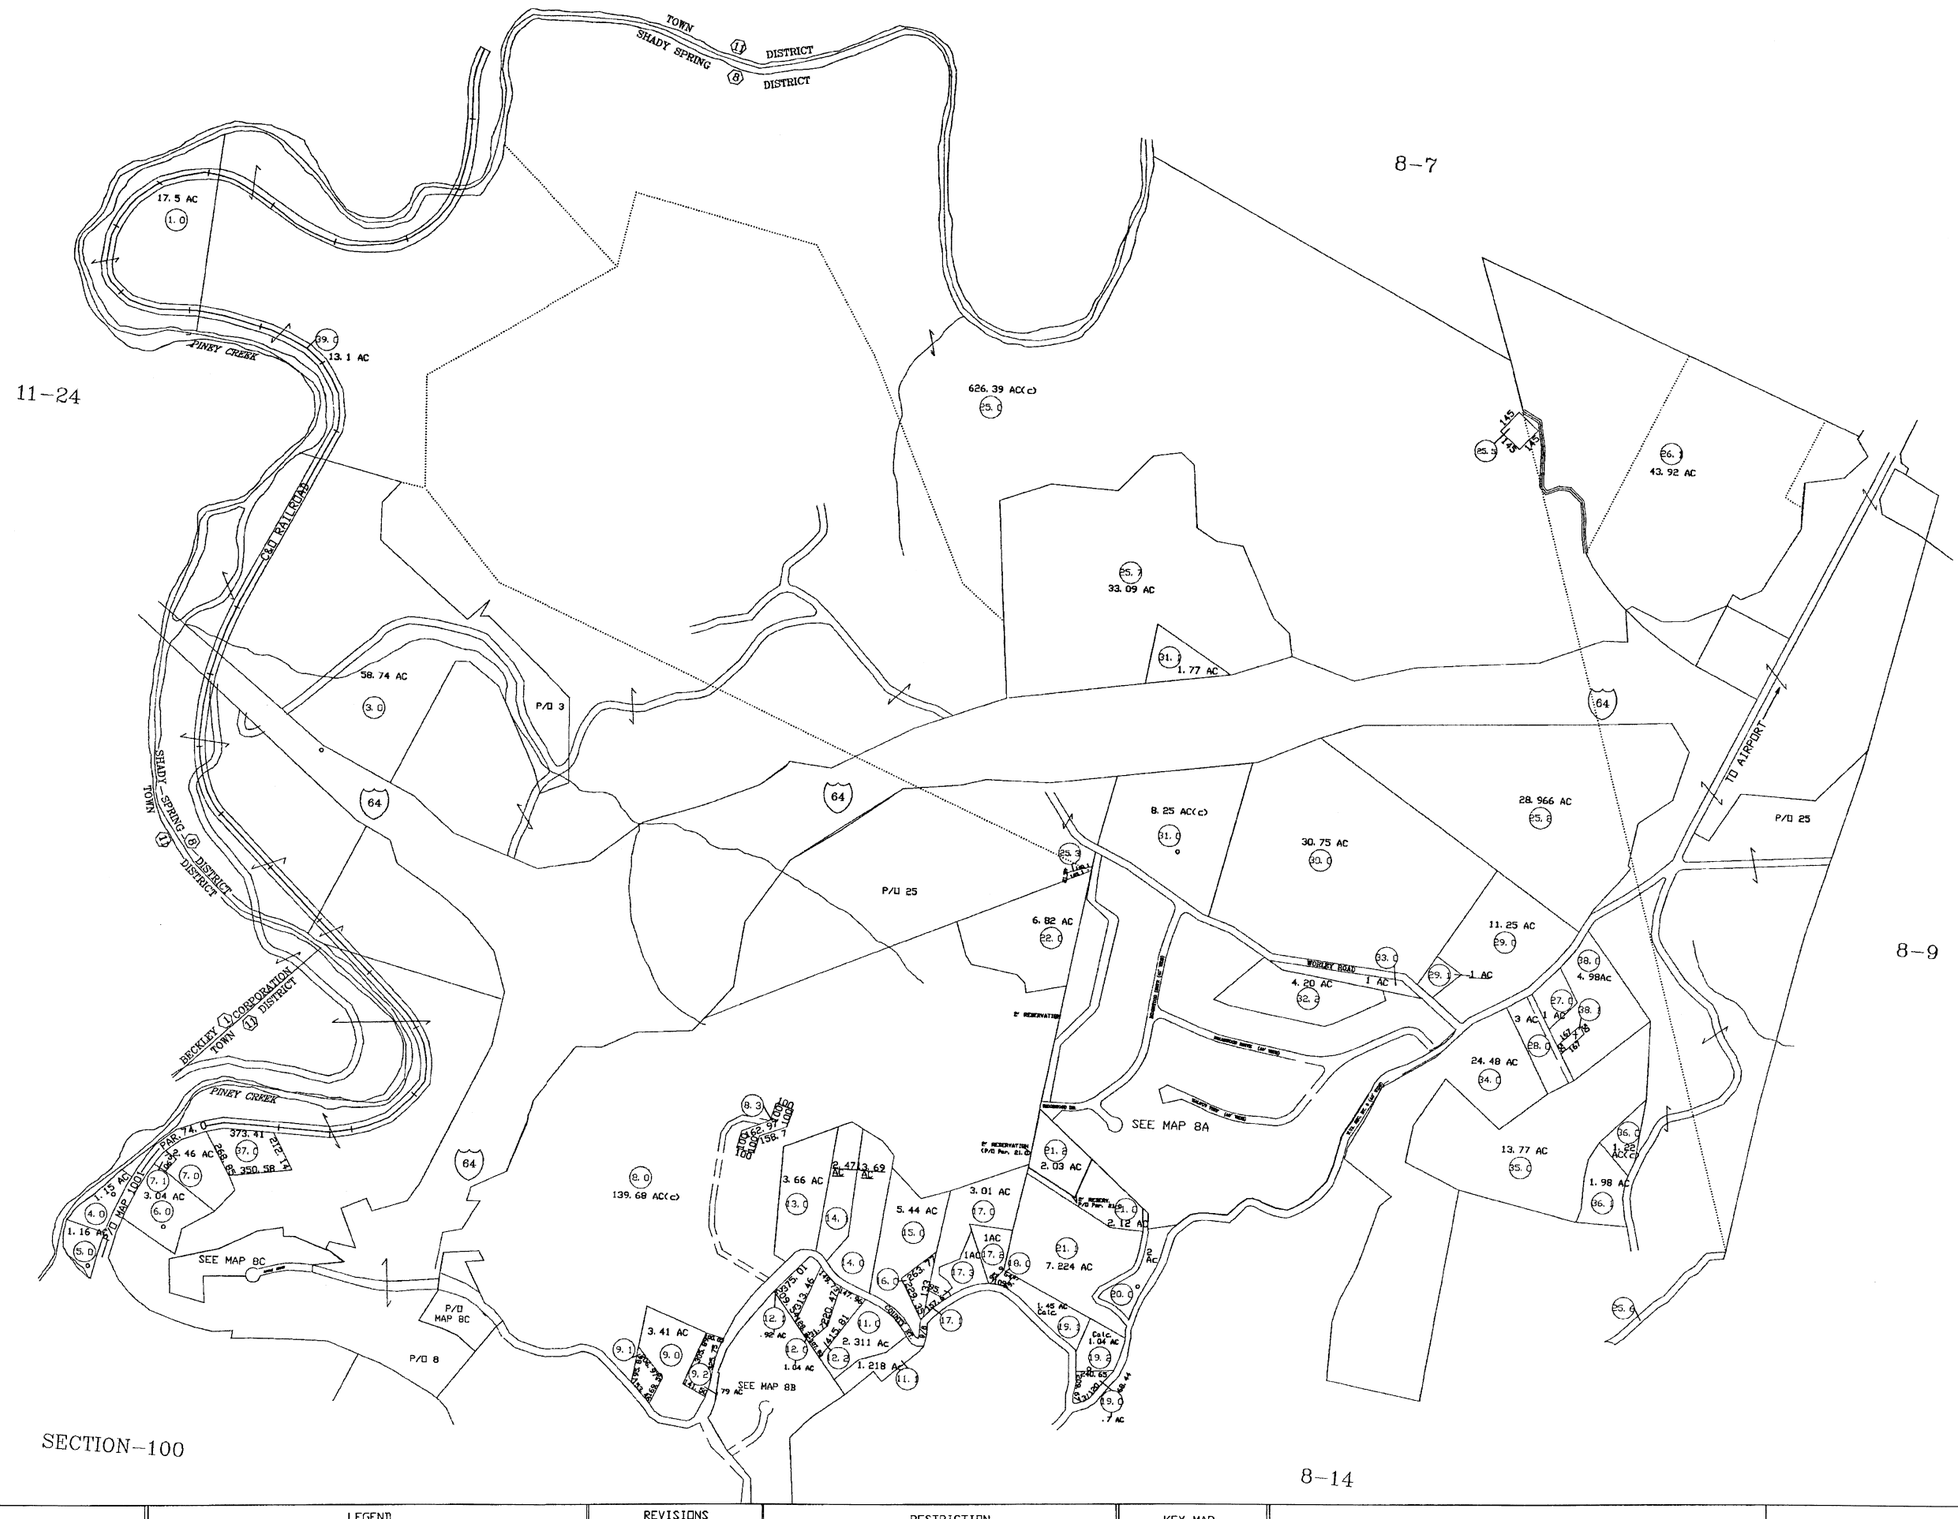

For Tax Purposes Only	LEGEND	REVISIONS	RESTRICTION	KEY MAP	COUNTY OF RALEIGH	SHADY SPRING DISTRICT
Prepared by RALEIGH COUNTY ASSESSOR'S OFFICE DREMA B. EVANS, ASSESSOR BECKLEY, WV	Property line Edge of pavement or roadway Corporation line District line County line Waterways 2010 CHANGE Original lot line Deed lot number Parcel or index number Improvement Railroad	1 06/04/97 CLG 2 07/28/00 CLG 3 02/28/01 CLG 4 01/09/02 CLG 5 03/04/03 CLG 6 10/05/04 CLG 7 08/17/05 CLG 8 10/27/06 CLG 9 10/08/09 TPB	All tax maps created under the provisions of reappraisal legislation are the property of Raleigh County West Virginia and the reproduction, copying distribution or sale of such tax maps or any copies thereof without the written permission of the Raleigh County Assessor is prohibited by law.		Office of Assessor Beckley, W. Va.	District 08 Map No. 08 Date, Aerial Photography: 03-20-69 Map: JUNE 30, 1995 Photo No: 181 Scale: 1" = 400'