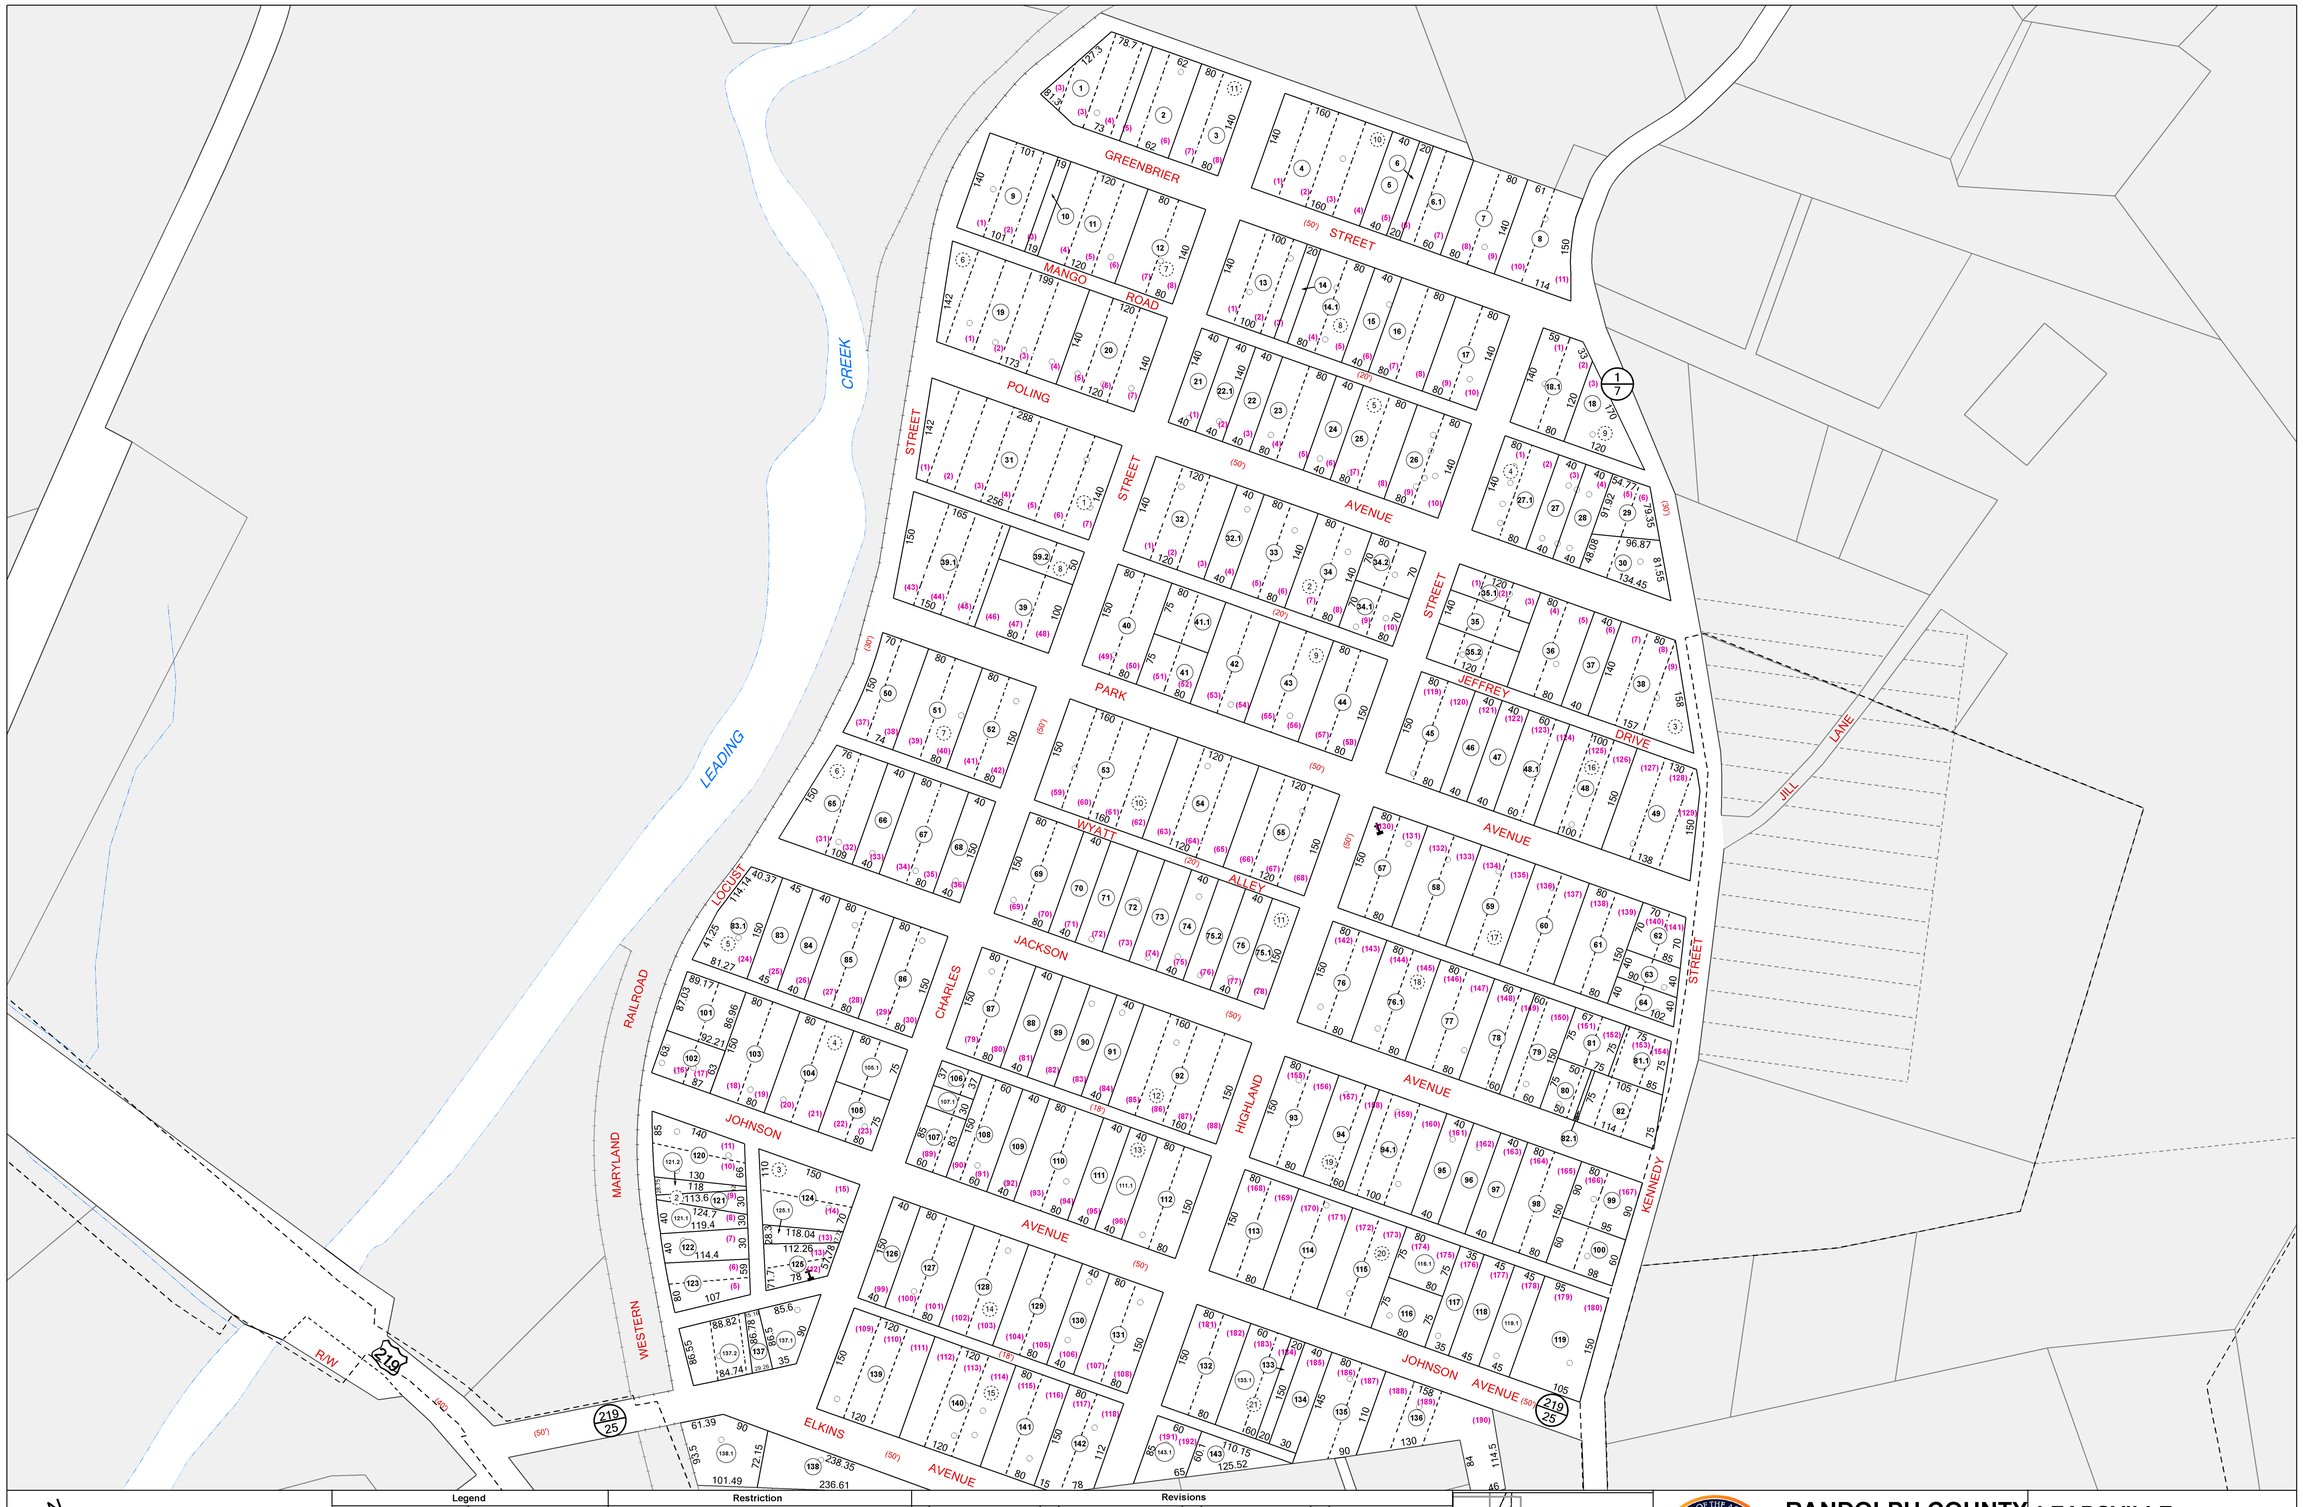

FOR TAX PURPOSES ONLY

LANDMARK geospatial

Legend

District Boundary	Deed lot Number	(15)	
Previous Deed	Parcel or Index Number	9	
Property	UNKNOWN		
Road Easement	Improvement		
Railroad Right of Way	Cemetery		
Road Right of Way	School		
River	Church		

Restriction

All tax maps created under the provisions of reappraisal legislation are the property of the Assessor of Randolph County, West Virginia and the reproduction, copying, modification, distribution or sale of such tax maps or any copies thereof without the written permission of the Randolph County Assessor is prohibited by law.

Revisions

1		9		17		25	
2		10		18		26	
3		11		19		27	
4		12		20		28	
5		13		21		29	
6		14		22		30	
7		15		23		31	
8		16		24		32	

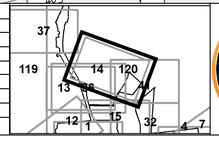

OFFICE OF THE ASSESSOR — RANDOLPH COUNTY — WEST VIRGINIA

RANDOLPH COUNTY

Assessor's Office

Phyllis K. Yokum, Assessor

ELKINS, WV

LEADSVILLE

District 10 Map No. 14

Date of Publication: 01/30/2017

Scale: 1"=100'