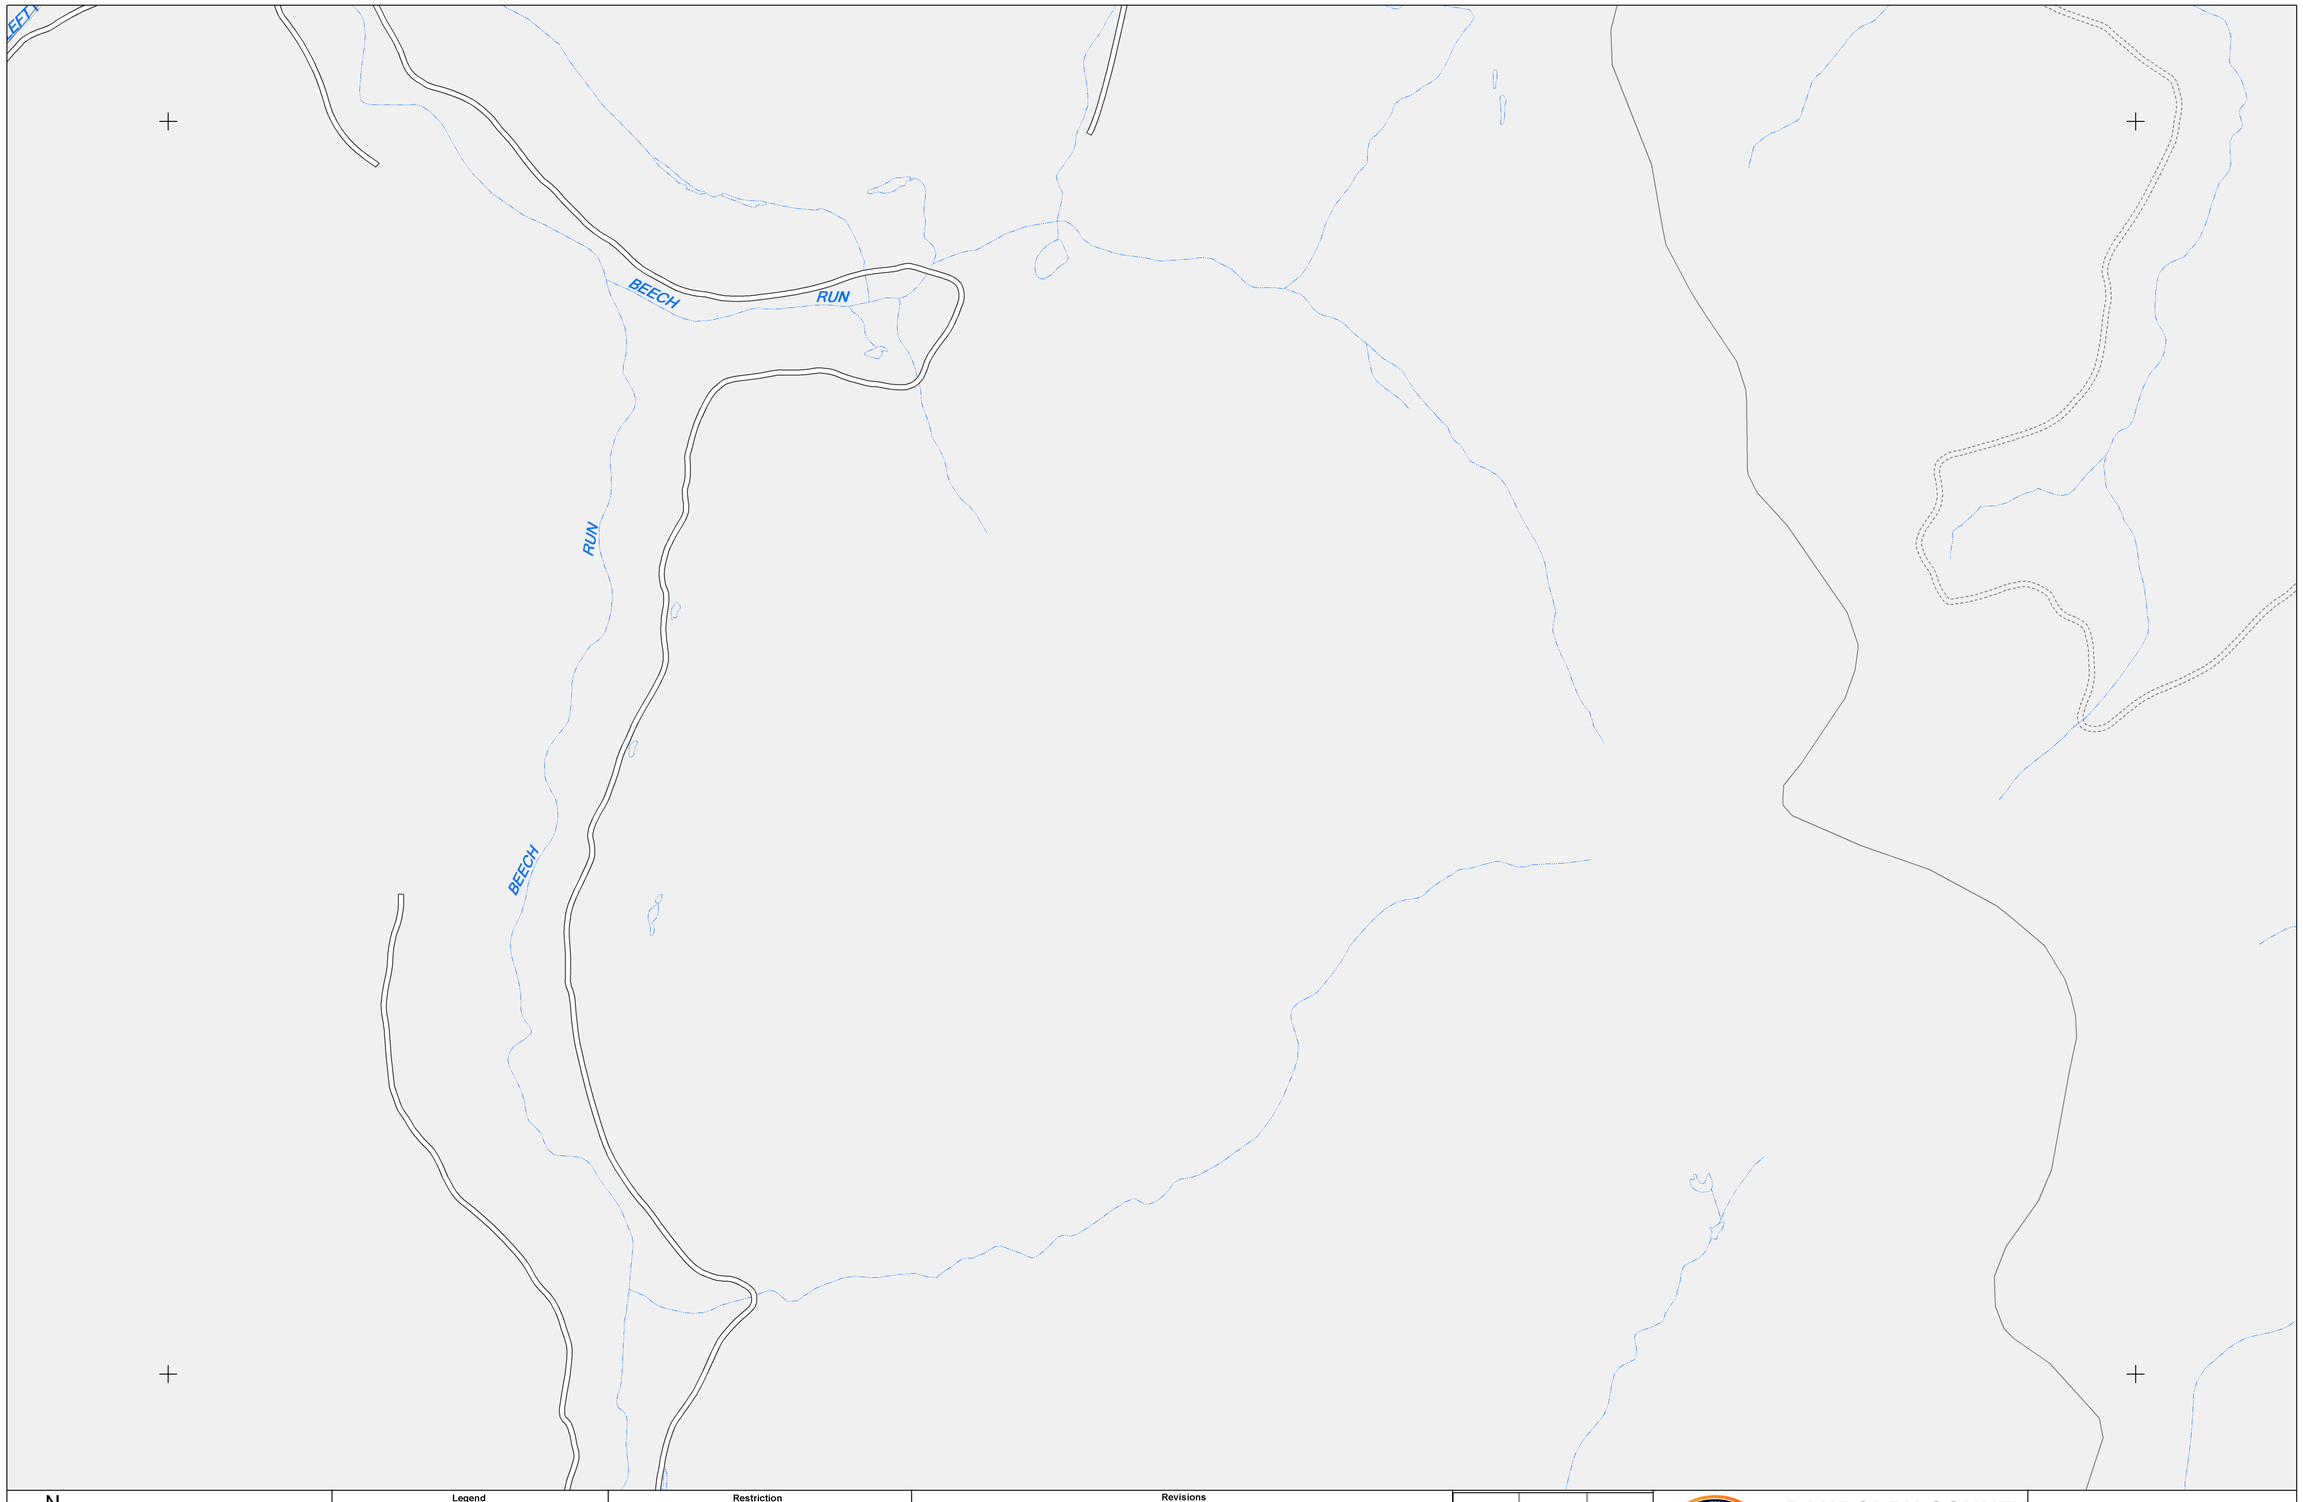

N

FOR TAX PURPOSES ONLY

LANDMARK geospatial

Legend

District Boundary		Deed lot Number	(15)
Previous Deed		Parcel or Index Number	9
Property		UNKNOWN	
Road Easement		Improvement	
Railroad Right of Way		Cemetery	
Road Right of Way		School	
River		Church	

Restriction

All tax maps created under the provisions of reappraisal legislation are the property of the Assessor of Randolph County, West Virginia and the reproduction copying, modification, distribution or sale of such tax maps or any copies thereof without the written permission of the Randolph County Assessor is prohibited by law.

Revisions

1		9		17		25	
2		10		18		26	
3		11		19		27	
4		12		20		28	
5		13		21		29	
6		14		22		30	
7		15		23		31	
8		16		24		32	

142	143	144
149	150	151 117
156	157	125 158

OFFICE OF THE ASSESSOR — RANDOLPH COUNTY — WEST VIRGINIA

RANDOLPH COUNTY

Assessor's Office

Phyllis K. Yokum, Assessor

ELKINS, WV

MIDDLE FORK

District 11 Map No. 150

Date of Publication: 01/27/2017

Scale: 1"=400'