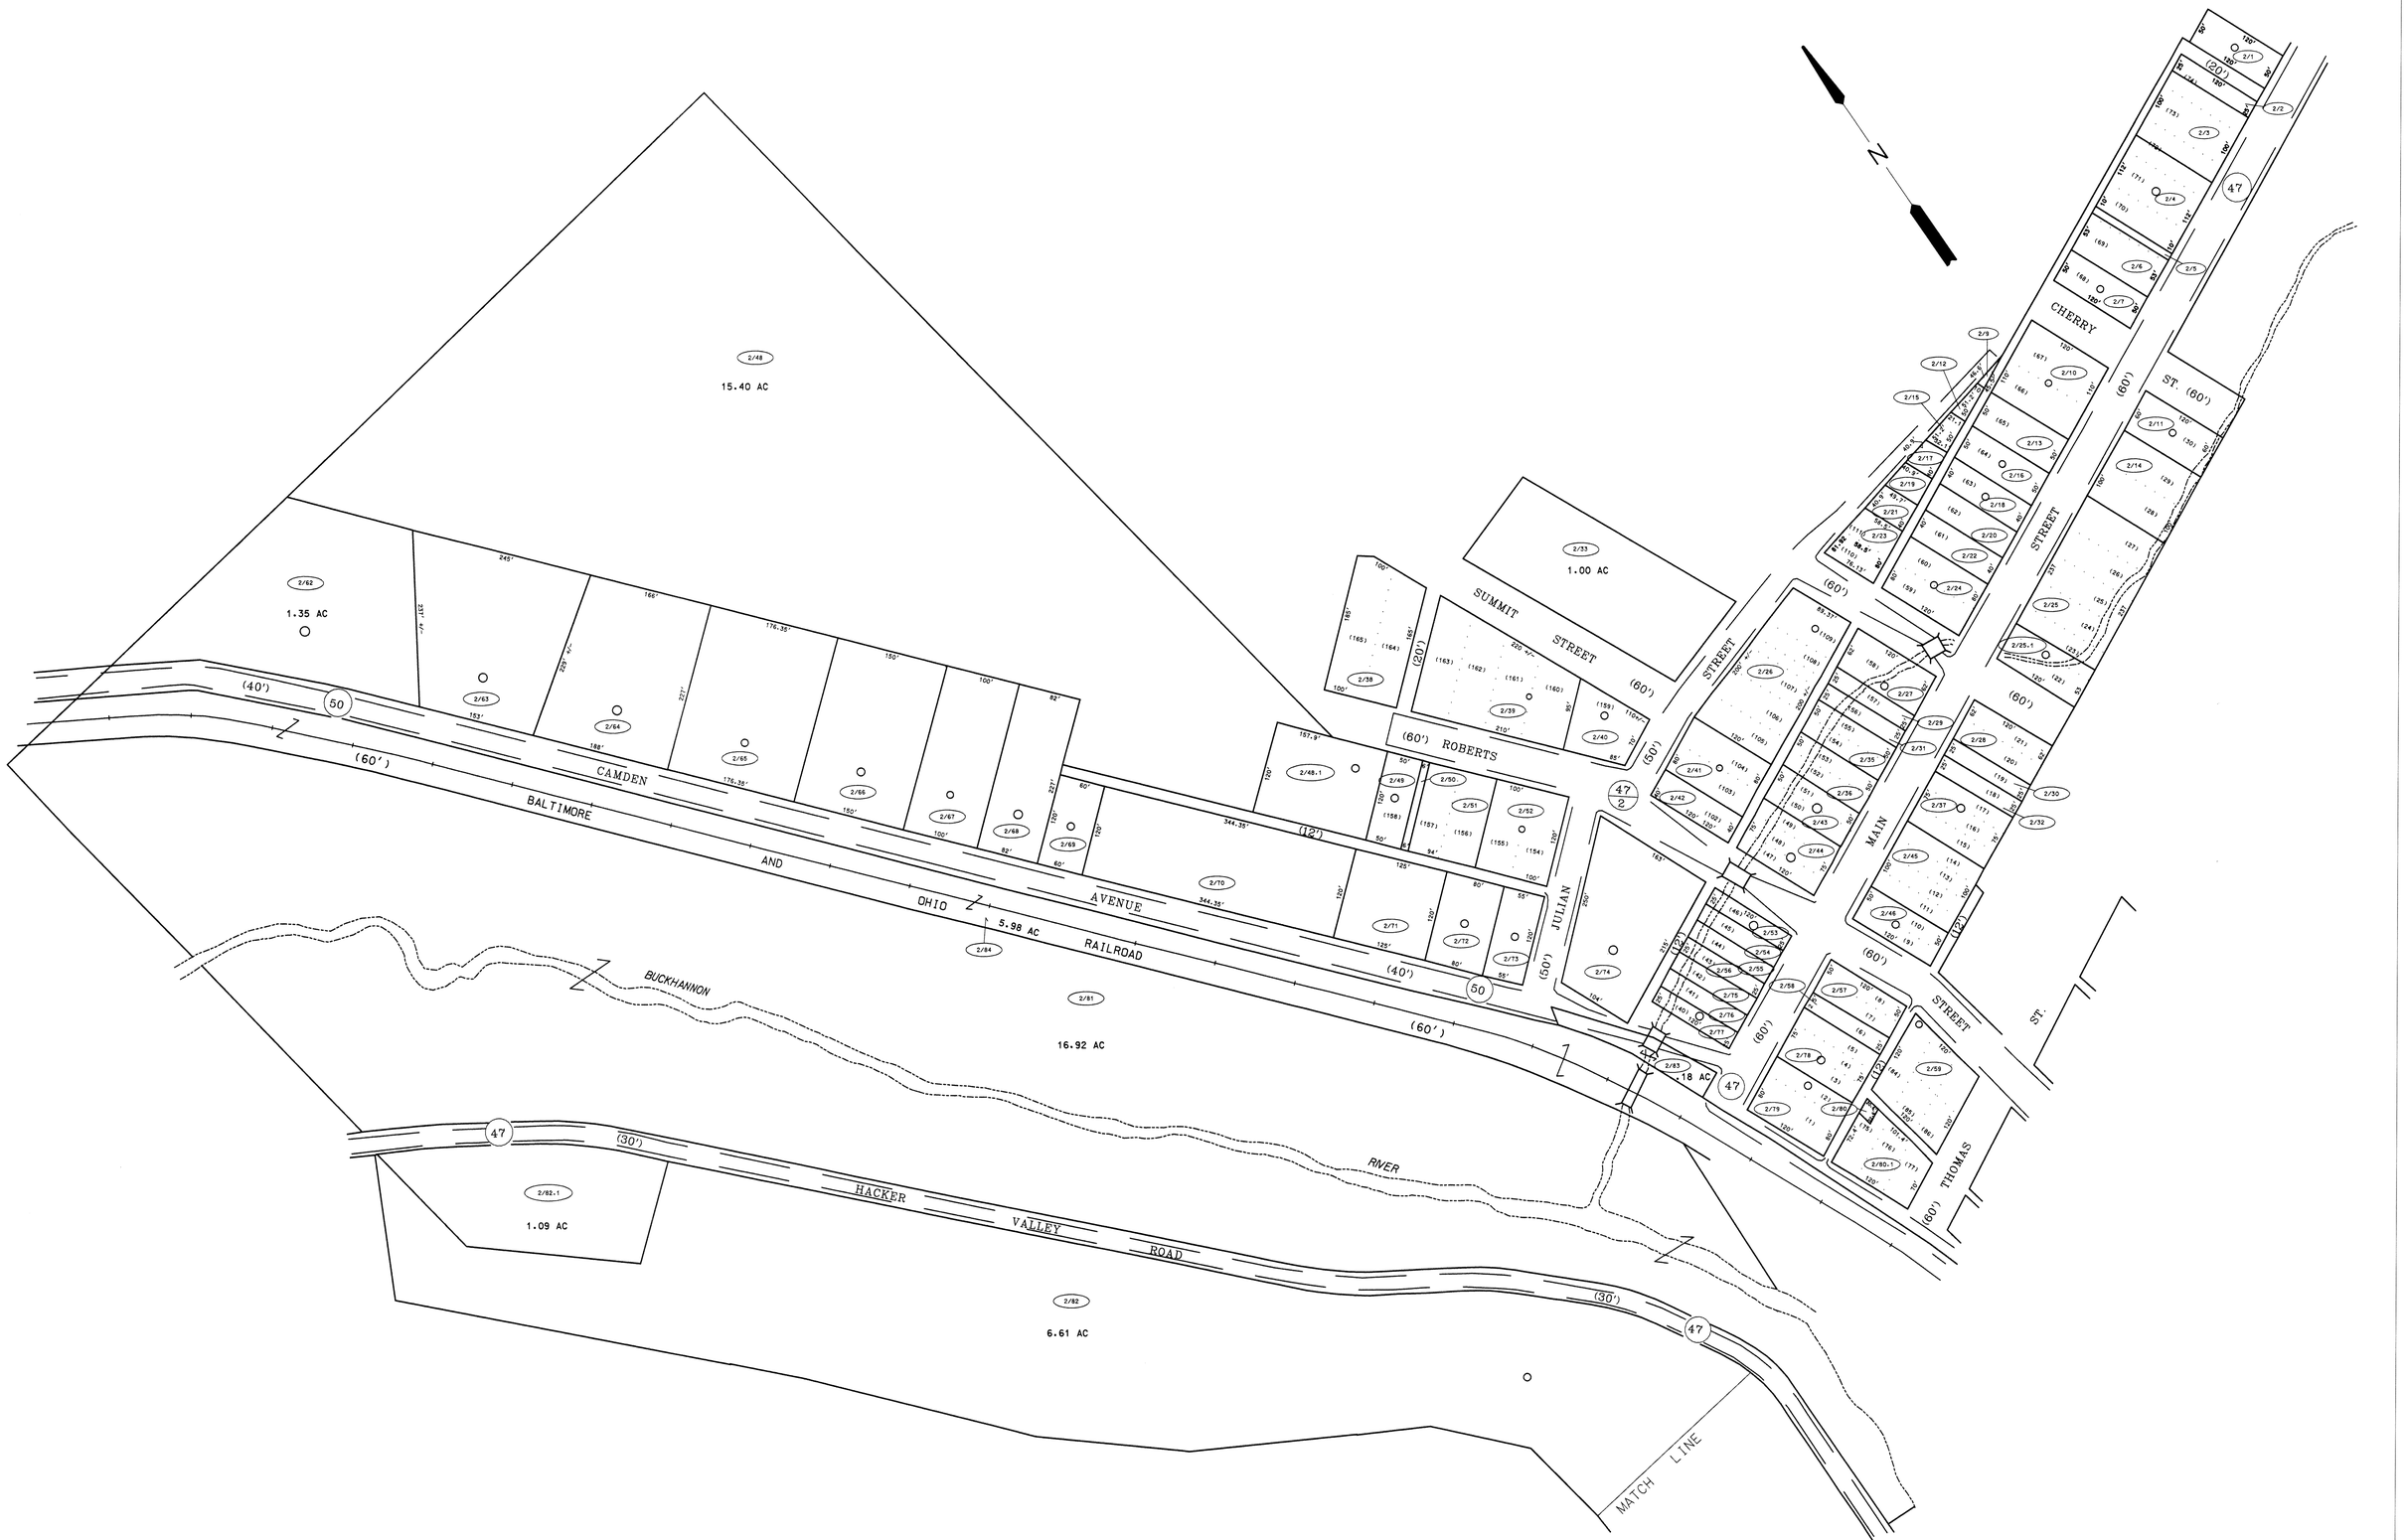

For Tax Purposes Only

Prepared by
McKenzie Engineering Corporation
806 Broad Street
Summersville, WV 26651

LEGEND

Property line		Original lot line	
Edge of pavement or roadway		Deed lot number	(15)
Corporation line		Parcel or index number	99
District line		Improvement	o
County line		Railroad	

REVISIONS

1	
2	
3	
4	
5	
6	
7	
8	

RESTRICTION

All tax maps created under the provisions of reappraisal legislation are the property of Randolph County West Virginia and the reproduction,copying distribution or sale of such tax maps or any copies thereof without the written permission of the Randolph County Assessor is prohibited by law.

KEY MAP

155
154 02 03
154

RANDOLPH COUNTY

STATE OF WEST VIRGINIA

Office of Assessor

DISTRICT
MIDDLE FORK (PICKENS)

SHEET NO: 02

Date, Aerial Photography: April, 1963
Photo No: 385L-15-3

Date, Map: June, 1963
Scale: 1" = 100'

c:\prj\middlefk\dgn\mdfrk002.dgn Nov. 28, 2000 08:46:47