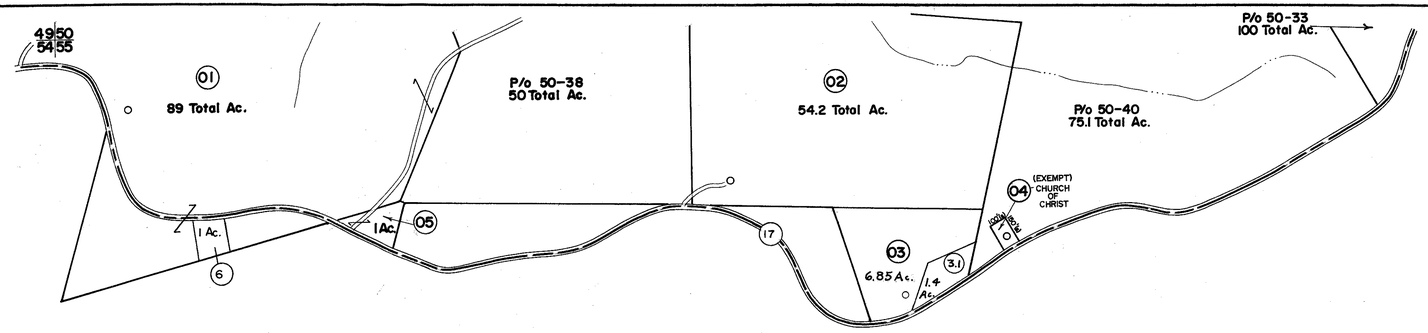

MURPHY DISTRICT

54 55

55

FOR TAX PURPOSES ONLY

Prepared by
L. ROBERT KIMBALL
Consulting Engineer
Ebensburg, Pennsylvania

156 IMPERIAL, A.&B. SMITH CO., PGH., PA., N1244-7262

Legend

Property line		Original lot line	
Edge of pavement or roadway		Deed lot number in parenthesis	(15)
Corporation line		Parcel or index number in circle	99
District line		Improvement	
County line		Railroad	

Revisions

1	5-19-72 JHP	9		17	
2	Revised to 7-1-85	10		18	
3	OGIS 11/29/93 DSH	11		19	
4		12		20	
5		13		21	
6		14		22	
7		15		23	
8		16		24	

STATE OF WEST VIRGINIA
RITCHIE COUNTY

Office of Assessor

GRANT DISTRICT
SHEET 55

Date, Aerial Photography: APRIL, 1962
Photo No: 45

Date, Map: NOV., 1963
Scale: 1" = 400'