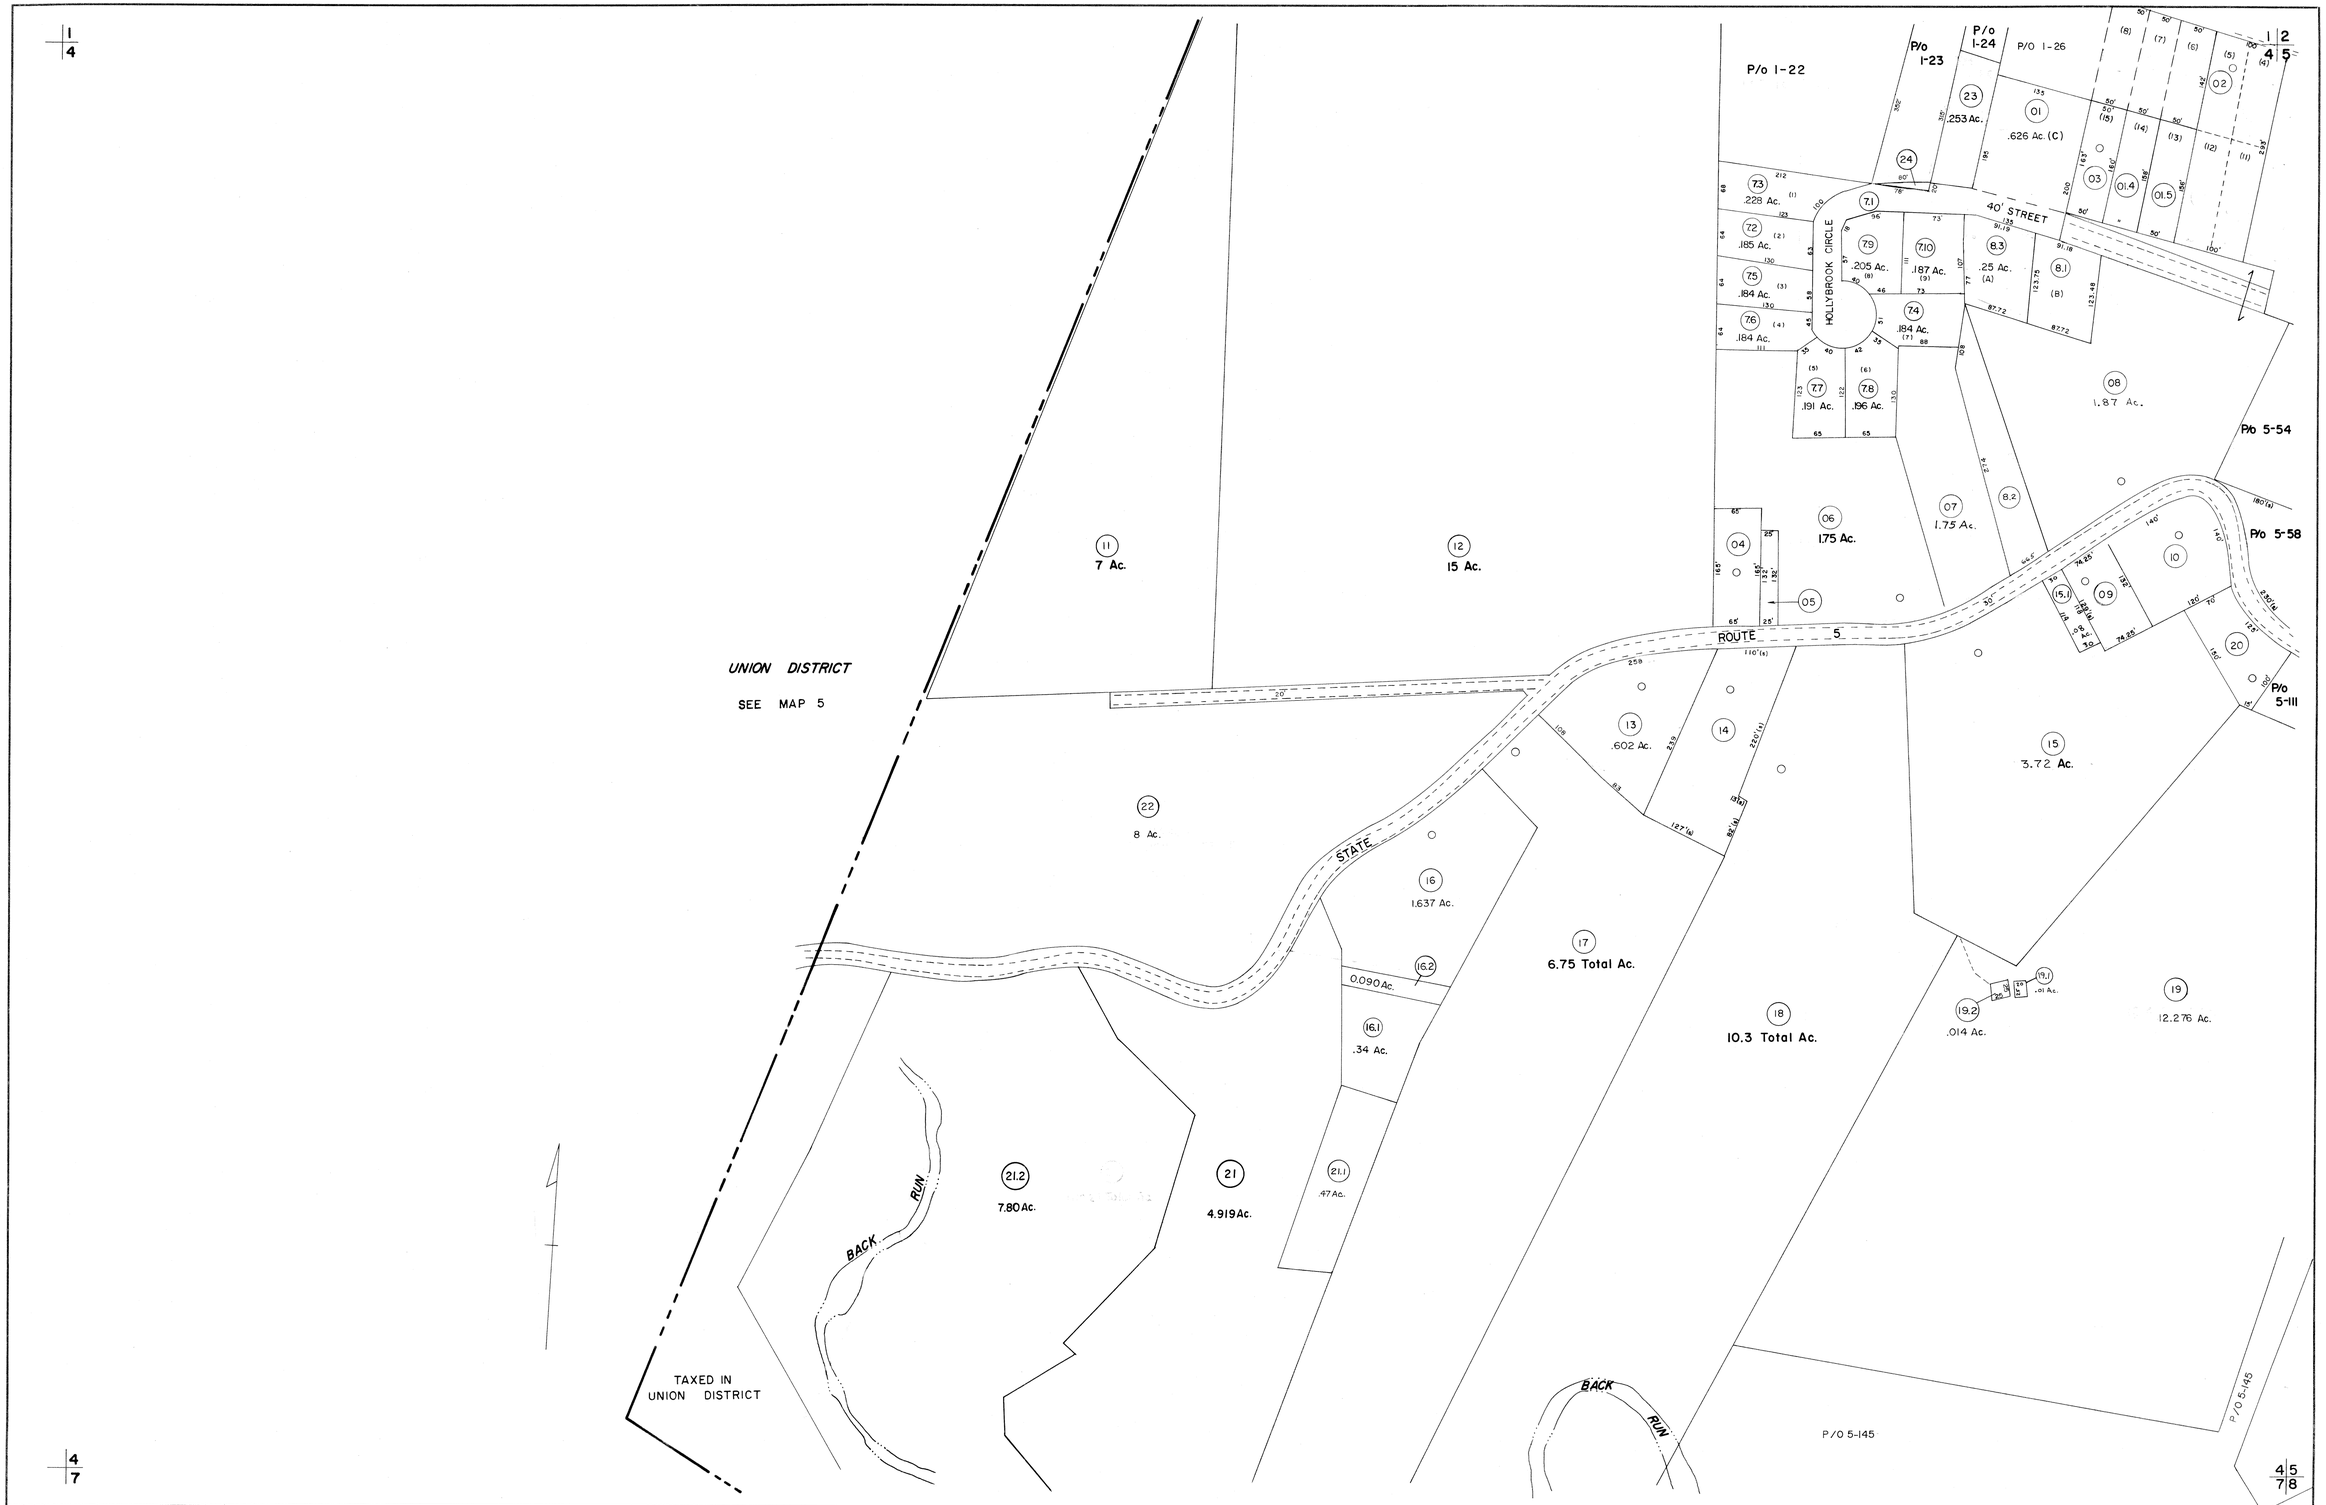

FOR TAX PURPOSES ONLY

Prepared by
L. ROBERT KIMBALL
Consulting Engineer
Ebensburg, Pennsylvania

Legend

Property line	———	Original lot line	.....
Edge of pavement or roadway	——— ———	Deed lot number in parenthesis	(15)
Corporation line	——— ·—·—· ———	Parcel or index number in circle	(99)
District line	——— ·· ——— ·· ———	Improvement	○
County line	——— · ——— · ———	Railroad	+++++

Revisions

1	REVISED 8/3/64		9	Revised to 7-1-89 RKE	17
2	5-11-72 DHP		10	OGIS 11/20/93 DSH	18
3	11/12/76 JC		11	OGIS 2-95 HD	19
4	4/26/77 JC		12	SLS INC 1/20/98 JWM	20
5	3-27-80 NJG		13	ESI 2/20/02 REK	21
6	July, 1983 ARB		14	4/11/04 SBH	22
7	Revised to 7-1-85 DE		15		23
8	July, 1987 TRL		16		24

STATE OF WEST VIRGINIA
COUNTY OF RITCHIE
Office of Assessor

HARRISVILLE CORPORATION
SHEET 04

Date, Aerial Photography: APRIL, 1962 Date, Map: DEC., 1962
Photo No: 30 Scale: 1" = 100'