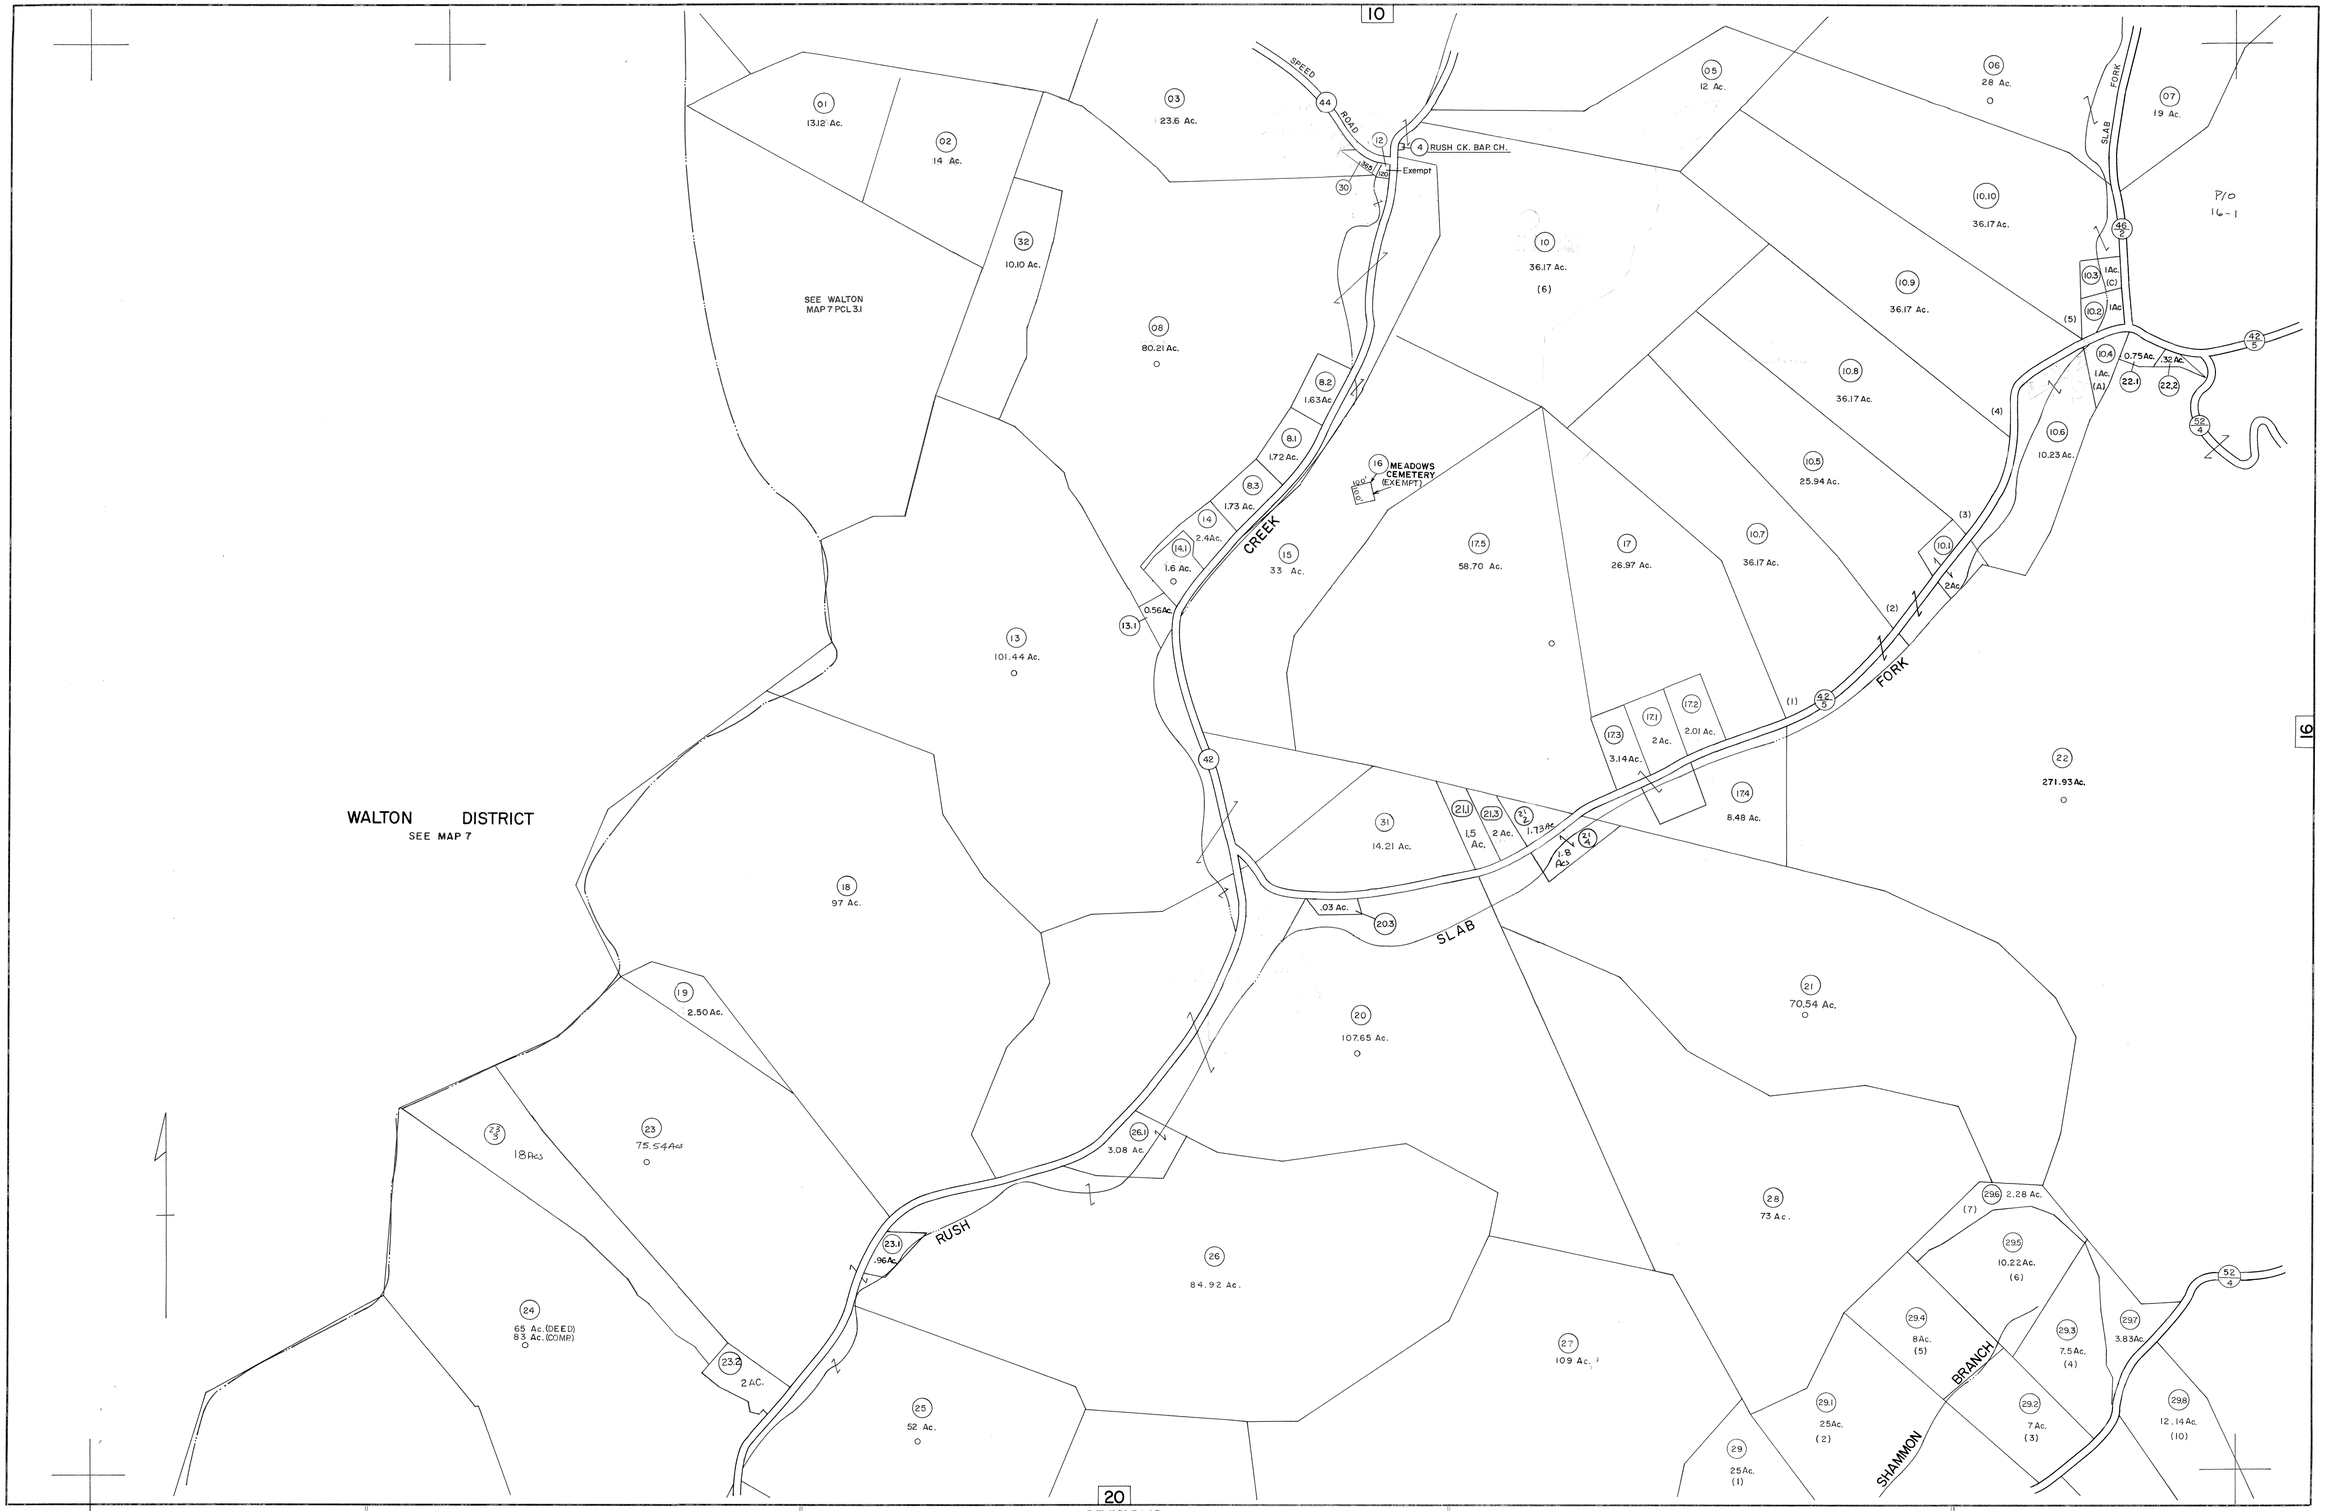

FOR TAX PURPOSES ONLY

Prepared by
L. ROBERT KIMBALL
Consulting Engineer
Ebensburg, Pennsylvania

LEGEND

Property line		Original lot line	
Edge of pavement or roadway		Deed lot number in parenthesis	(15)
Corporation line		Parcel or index number in circle	(99)
District line		Improvement	o
County line		Railroad	

REVISIONS

1	4-18-72	JHP	9	EXCALIBUR GRAPHICS 7/93		17	6/1/07 S&H
2	10-77		10	EXCALIBUR	6198	18	
3	4-14-80		11	2/18/2000	S&H	19	
4	To JULY 1982	C.P.	12	3/11/2002	S&H	20	
5	[illegible] 7-1-84		13	5/18/2003	S&H	21	
6	To 7/1/87	C.P.	14	7/2/04	S&H	22	
7	TO 8-24-88	TLB	15	6/22/05	S&H	23	
8	OGIS 1-15-92	JEB	16			24	

STATE OF WEST VIRGINIA
COUNTY OF ROANE
Office of Assessor

SMITHFIELD DISTRICT
SHEET 15

Date, Aerial Photography: APRIL, 1960
Photo No: 06-53, 07-207
Date, Map: MARCH, 1961
Scale: 1"=400'