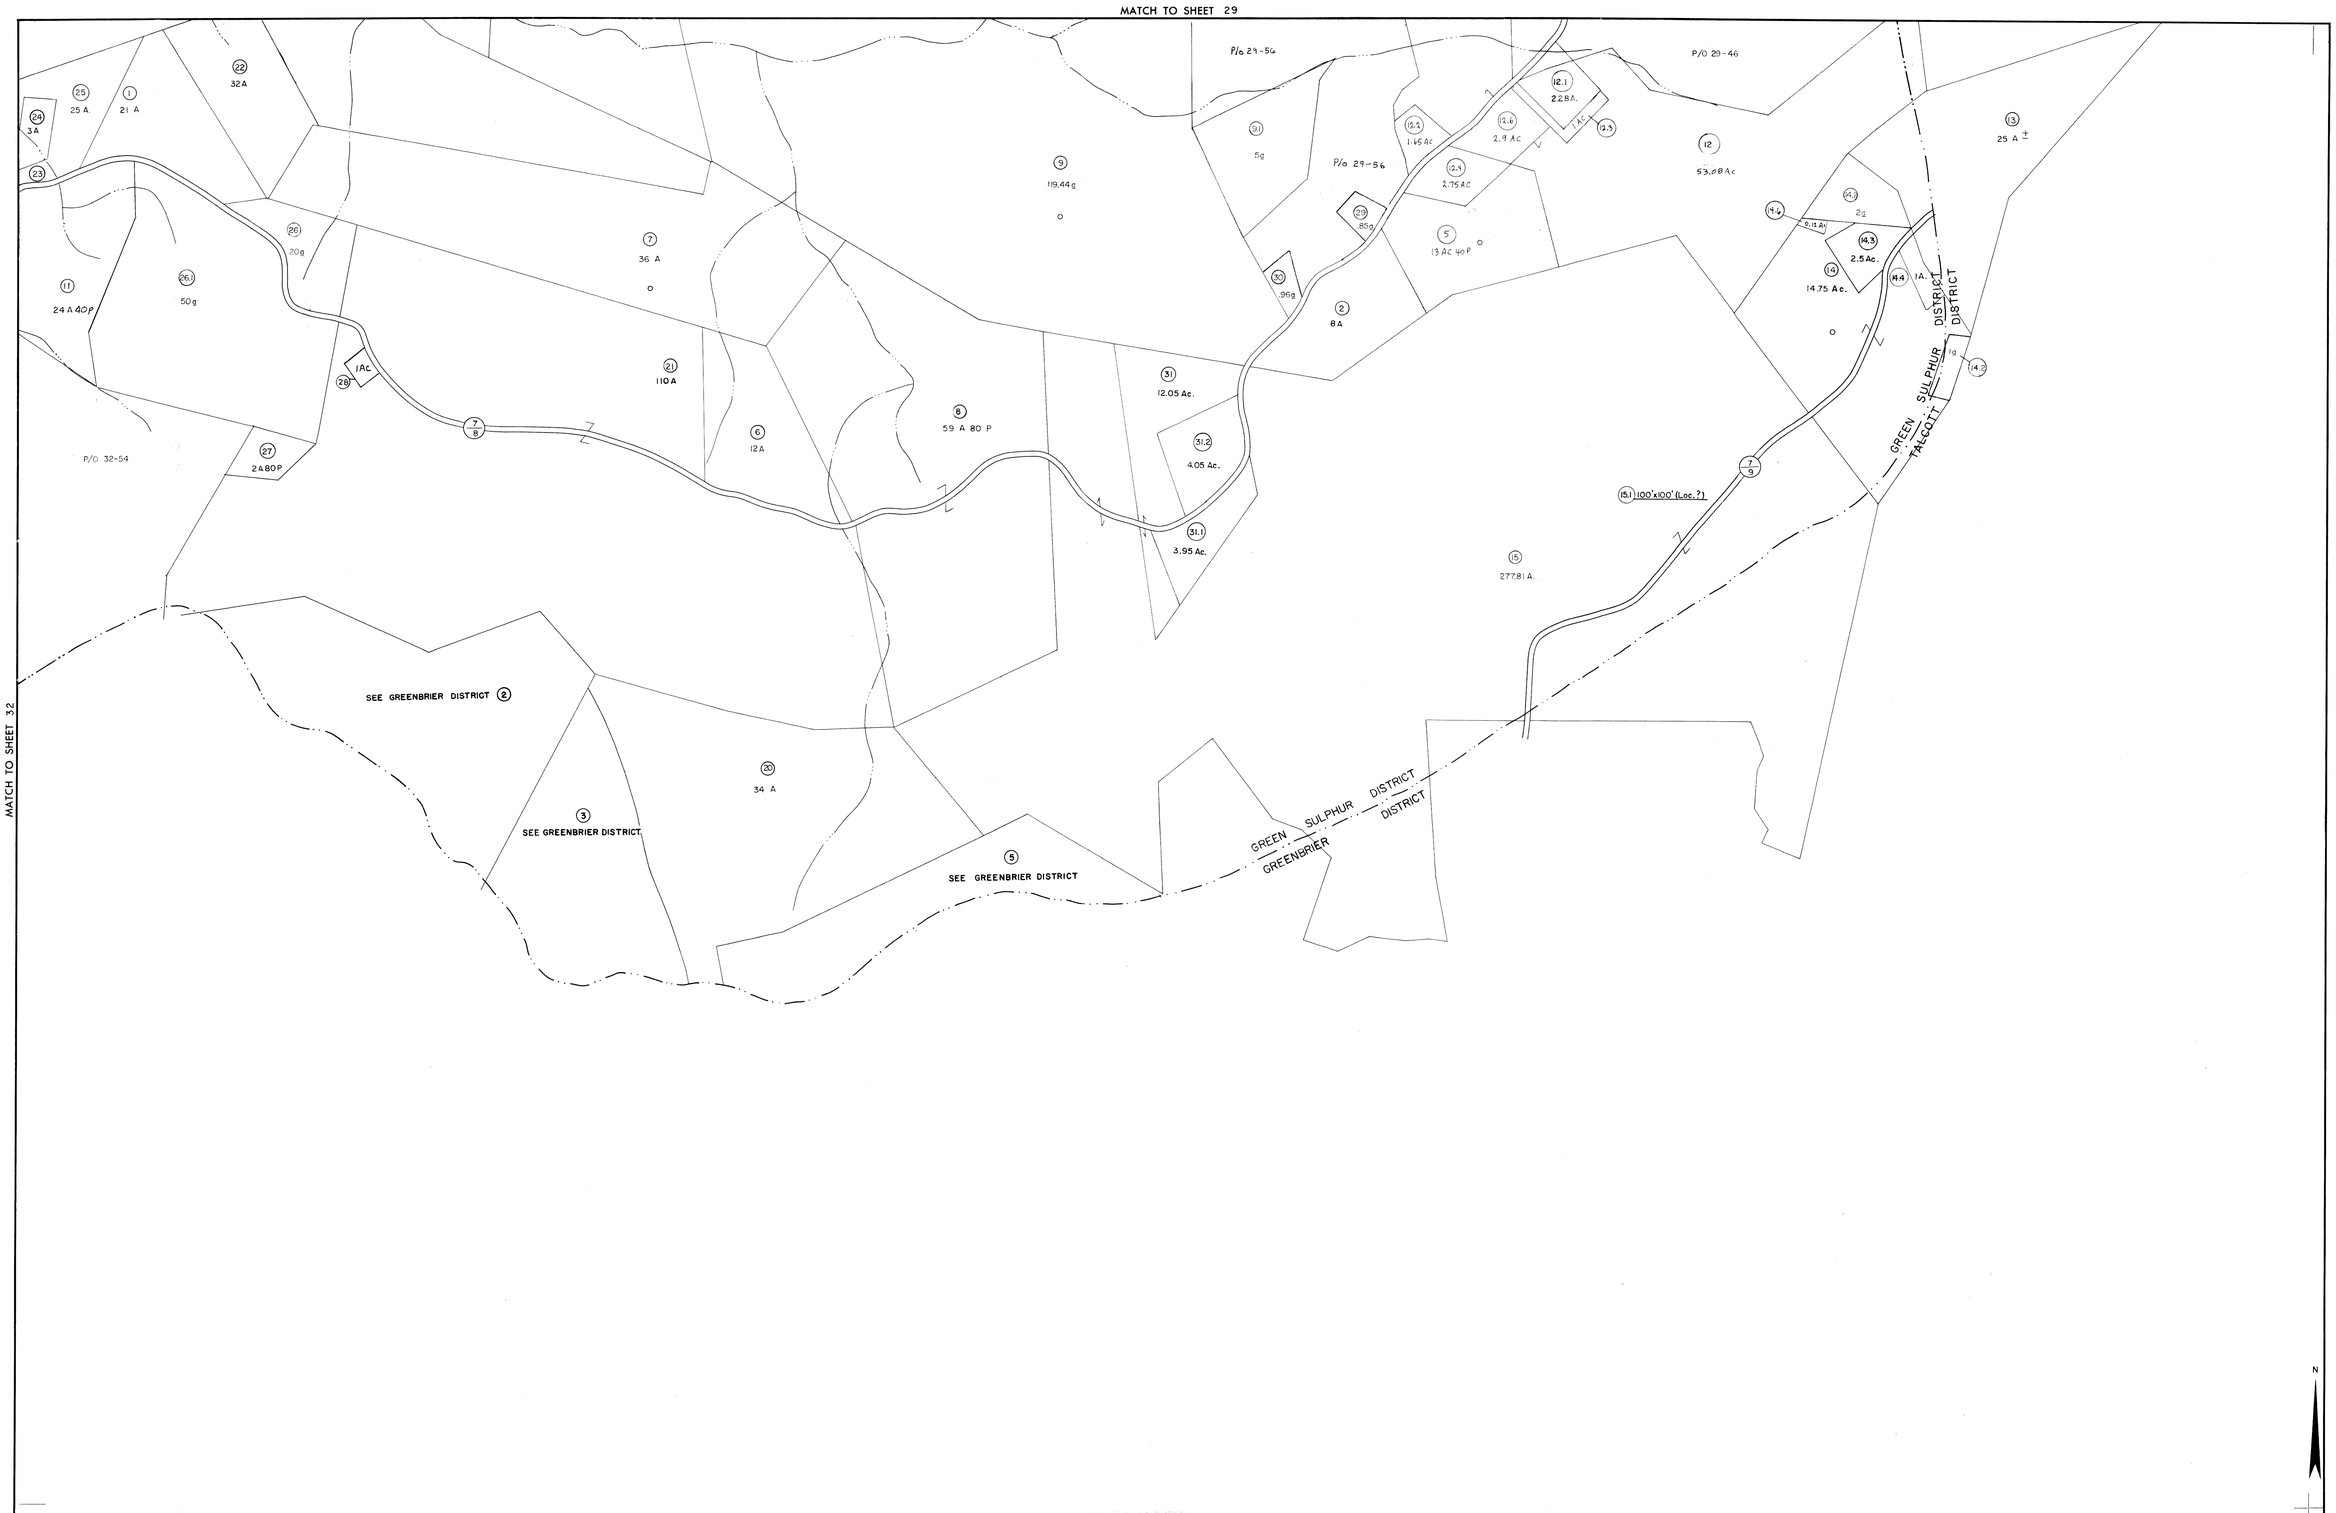

For Tax Purposes Only

Prepared by

AIR SURVEY CORPORATION

1101 Lee Highway Arlington 9, Virginia

Legend

Property line		Original lot line	
Edge of pavement or roadway		Deed lot number in parenthesis	(15)
Corporation line		Parcel or Index number in circle	(99)
District line		Improvement	o
County line		Railroad	

Revisions

1	Rodgers – April, – 1962	9	5/05 BAM	17	
2	9-26-75 BAH	10		18	
3	1-9-76 T.G.	11		19	
4	7-20-84 B&A	12		20	
5	7-1-84 L. E. Stepp	13		21	
6	July, 1987 TRL	14		22	
7	FEB. 1994 LEO MUNCY	15		23	
8	7/03 BAM	16		24	

SUMMERS COUNTY ~ WEST VIRGINIA

Office of Assessor

GREEN SULPHUR DISTRICT

City – Town – District:

Map No: 33

Date, Aerial Photography: APRIL 1959 Date, Map: 1960

Photo No: 5 (15) Scale: 1" = 400'