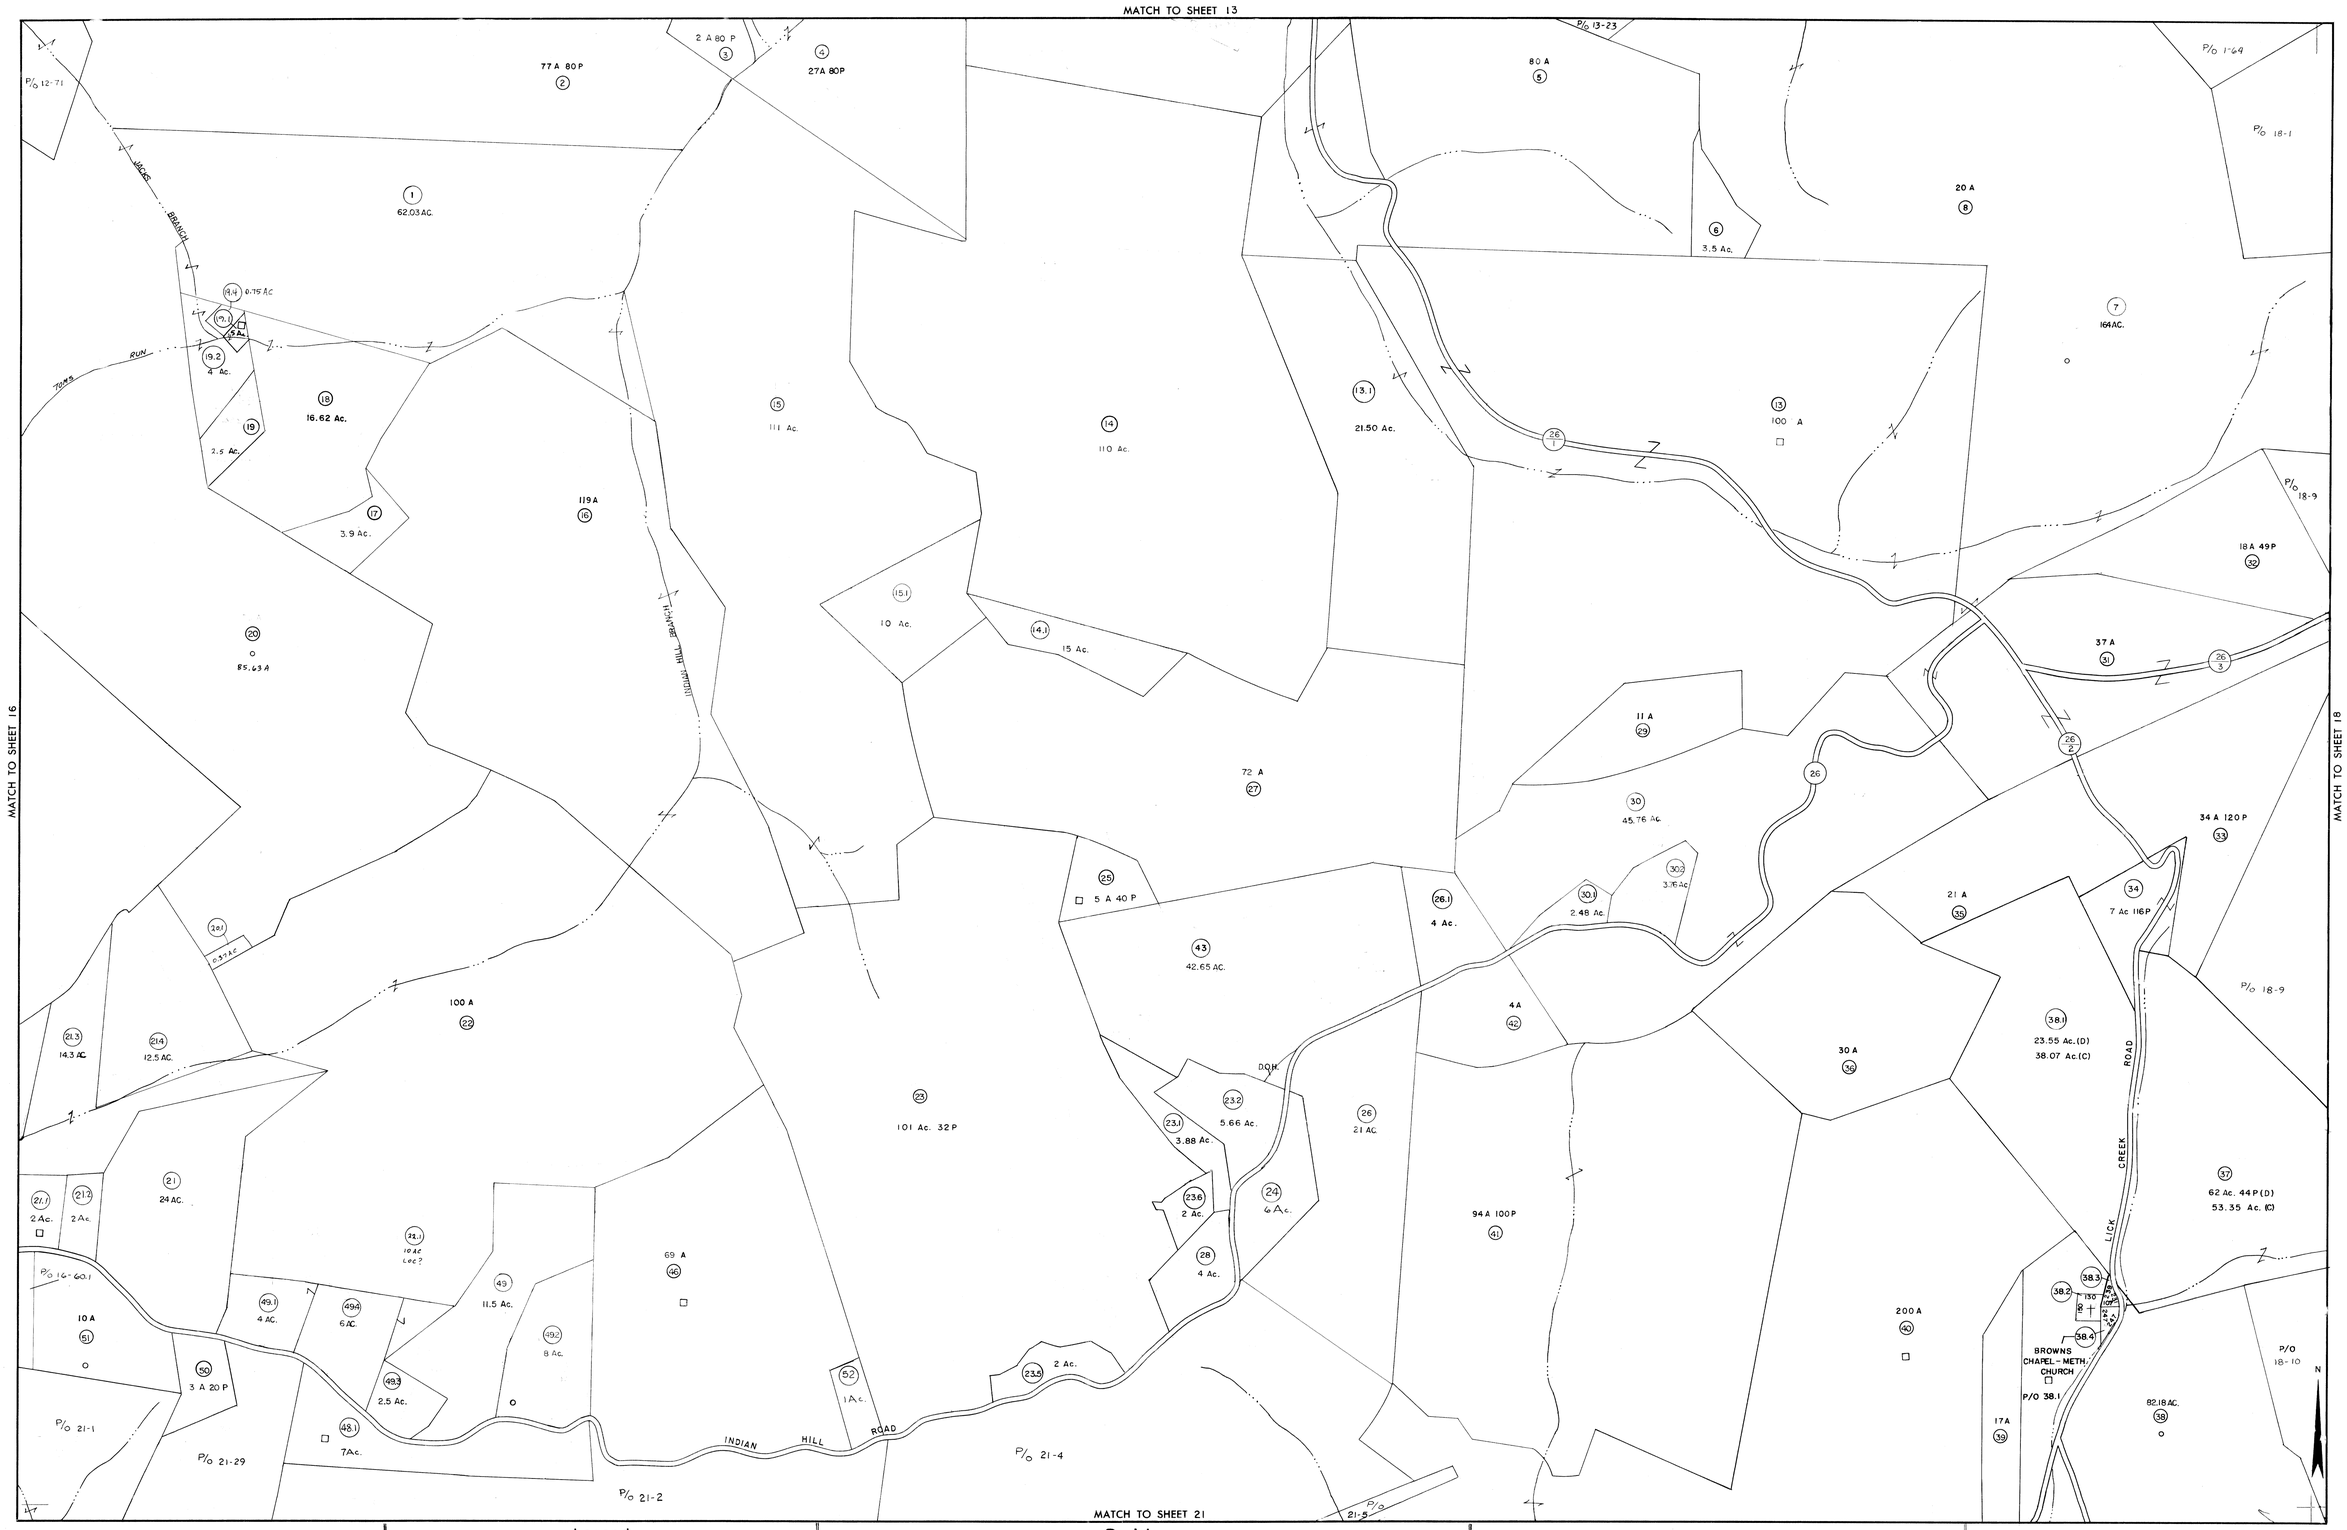

For Tax Purposes Only

Prepared by

AIR SURVEY CORPORATION

1101 Lee Highway Arlington 9, Virginia

Legend

Property line		Original lot line	
Edge of pavement or roadway		Deed lot number in parenthesis	(15)
Corporation line		Parcel or Index number in circle	(99)
District line		Improvement	o
County line		Railroad	

Revisions

1	Rodgers – April, – 1962	9	REV. TO 7-1-88 R.E.B.	17	
2	Sep 11-79 LW	10	3-95 A.M.	18	
3	7-17-75 JC	11	11-03 BAM	19	
4	1/8/76 JC	12	5/05 BAM	20	
5	5-78 R.W.	13		21	
6	1-30-84 B & A	14		22	
7	July 1984 TRL	15		23	
8	Revised to 7-1-87 DF	16		24	

SUMMERS COUNTY ~ WEST VIRGINIA

Office of Assessor

PIPESTEM DISTRICT

City – Town – District:

Map No: 17

Date, Aerial Photography: APRIL 1959 Date, Map: JAN. 1960

Photo No: 6(03), 7(03) Scale: 1" = 400'