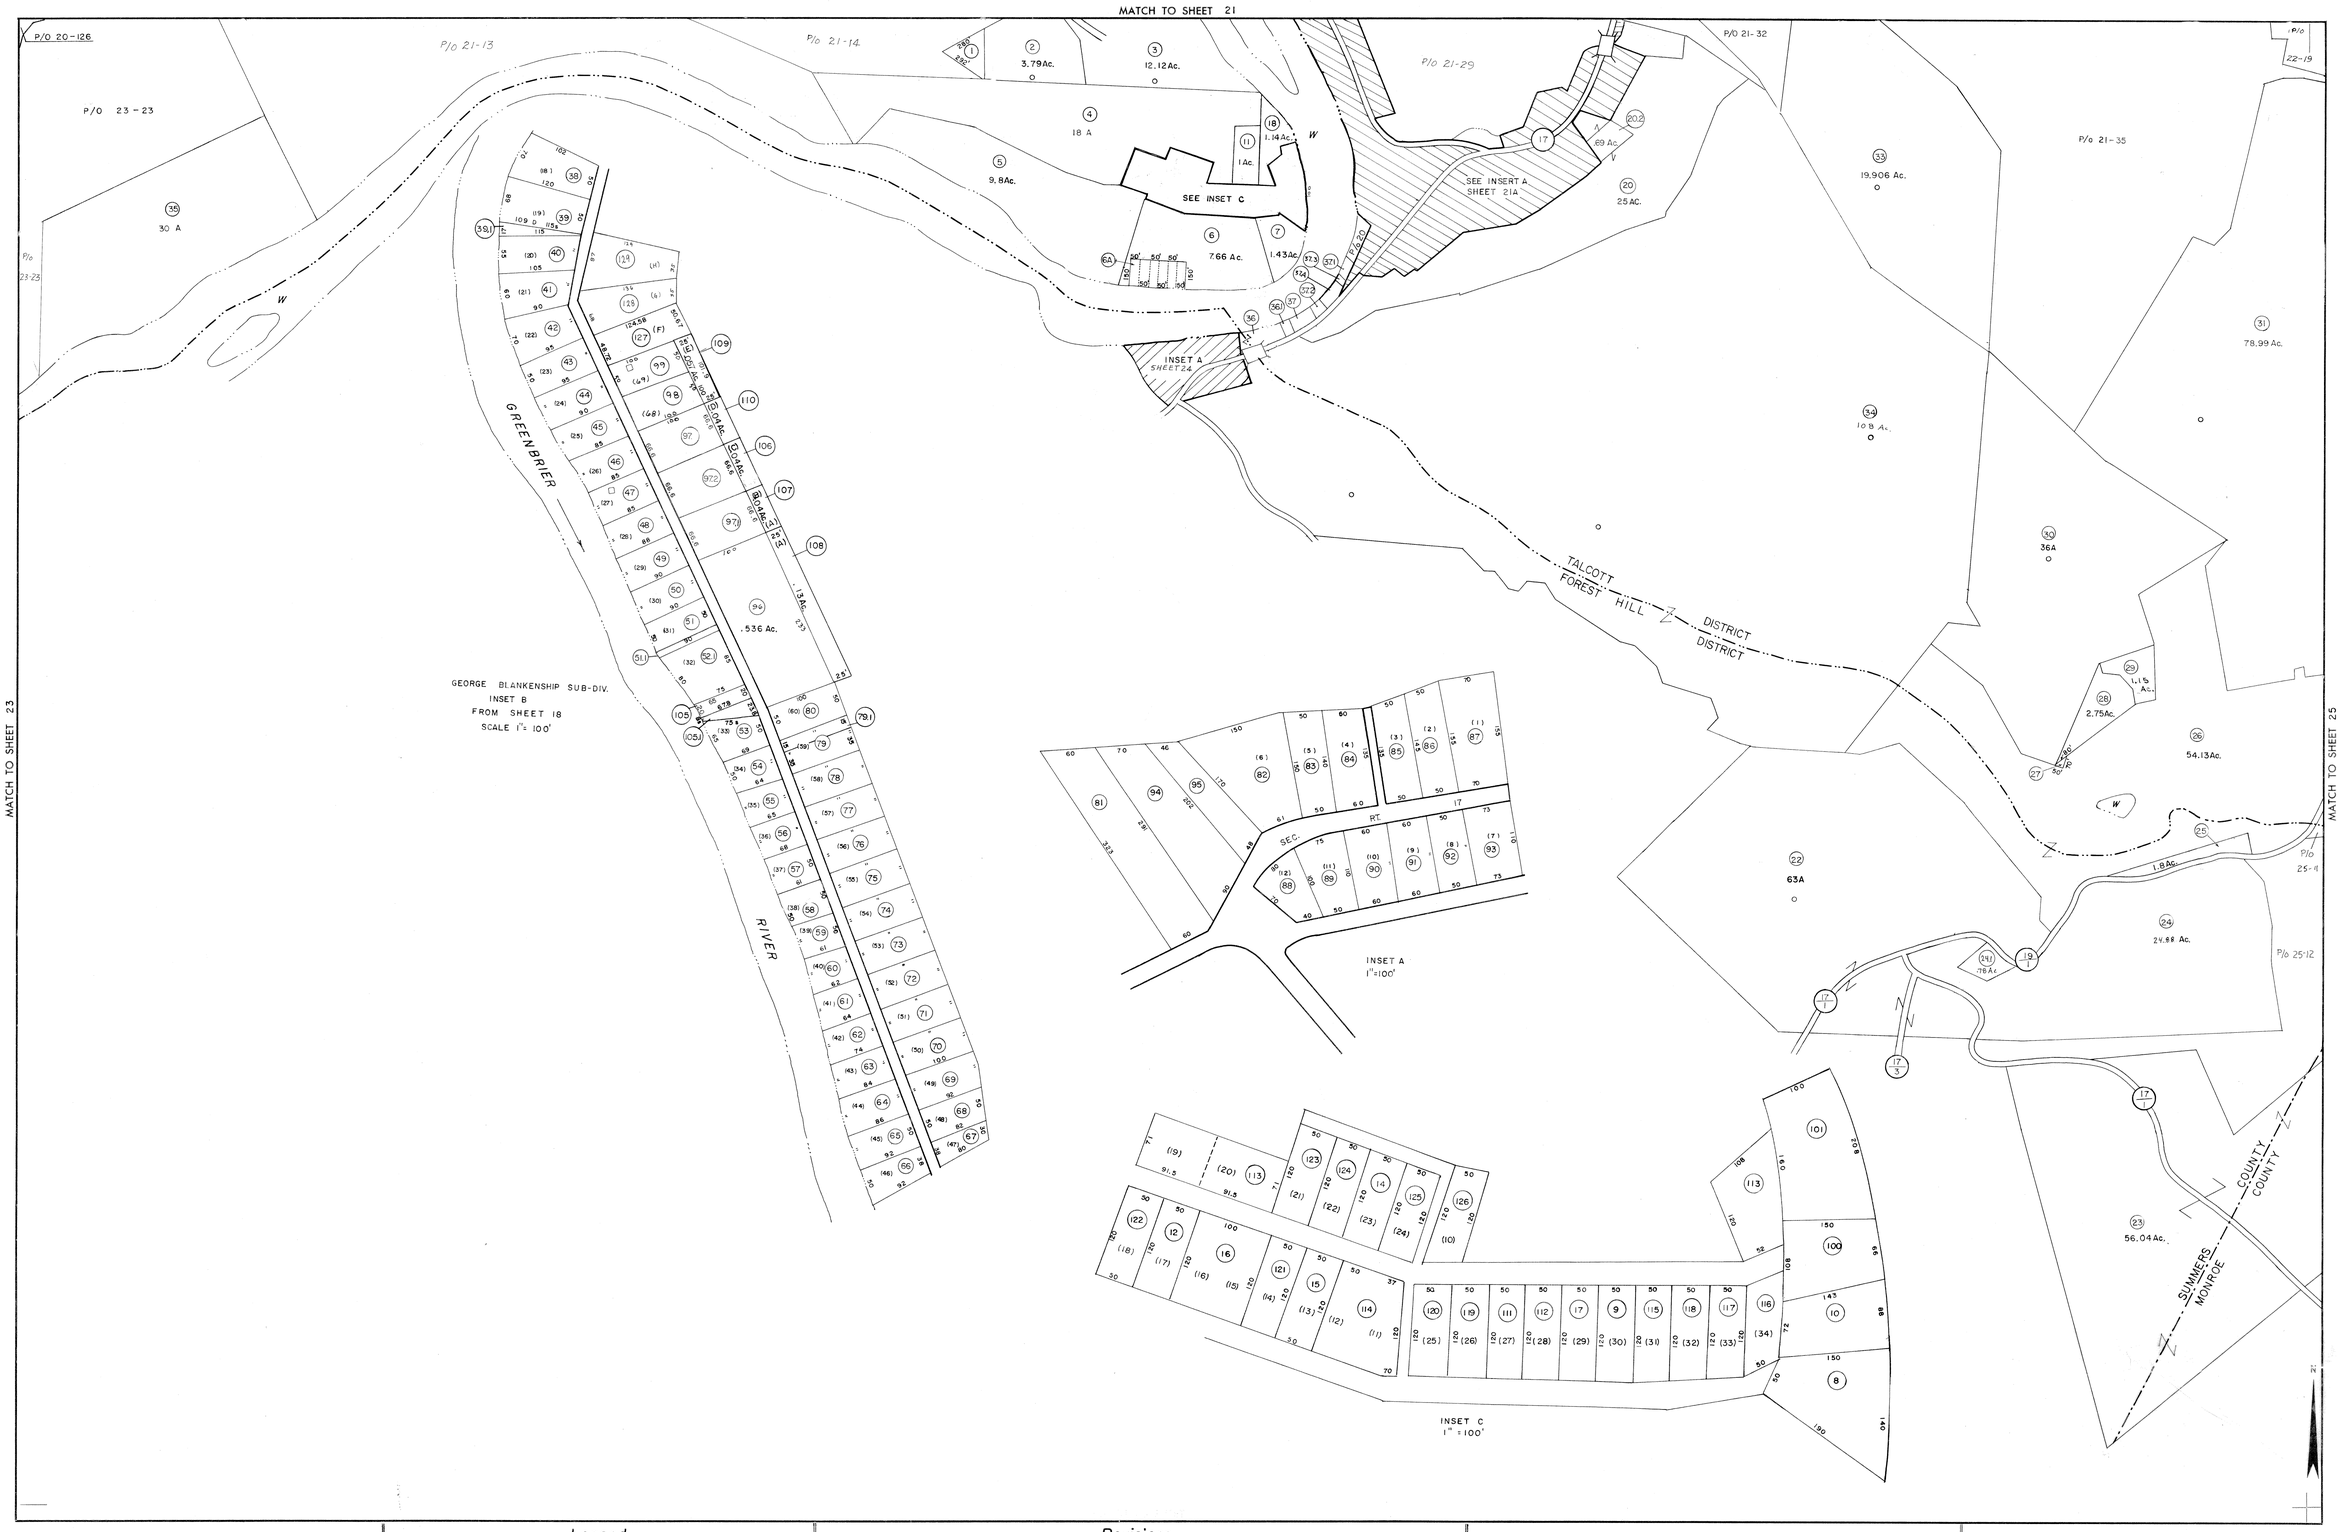


For Tax Purposes Only

Prepared by

AIR SURVEY CORPORATION

1101 Lee Highway Arlington 9, Virginia

## Legend

| | | | |
|---|---|---|---|
| Property line | | Original lot line | |
| Edge of pavement or roadway | | Deed lot number in parenthesis | (15) |
| Corporation line | | Parcel or Index number in circle | 99 |
| District line | | Improvement | |
| County line | | Railroad | |

## Revisions

| | | | | | | | |
|---|---|---|---|---|---|---|---|
| 1 | Rodgers – Feb., – 1962 | | 9 | REV. TO 7-1-88 | R.E.B. | 17 | |
| 2 | 2/8/72 | JWP | 10 | 7-95 A.M. | | 18 | |
| 3 | 9-24-75 | DC | 11 | 1/01 BAM | | 19 | |
| 4 | 8-20-76 | D.S. | 12 | | | 20 | |
| 5 | 6-13-78 | BAH | 13 | | | 21 | |
| 6 | 6-25-84 | BBA | 14 | | | 22 | |
| 7 | To 7-1-84 C.P. | | 15 | | | 23 | |
| 8 | Revised to 7-1-87 | DH | 16 | | | 24 | |

SUMMERS COUNTY ~ WEST VIRGINIA

Office of Assessor

TALCOTT DISTRICT

City – Town – District:

Map No: 24

Date, Aerial Photography: APRIL 1959 Date, Map: DEC 1959

Photo No: 7 (09) 8 (10) Scale: 1" = 400'