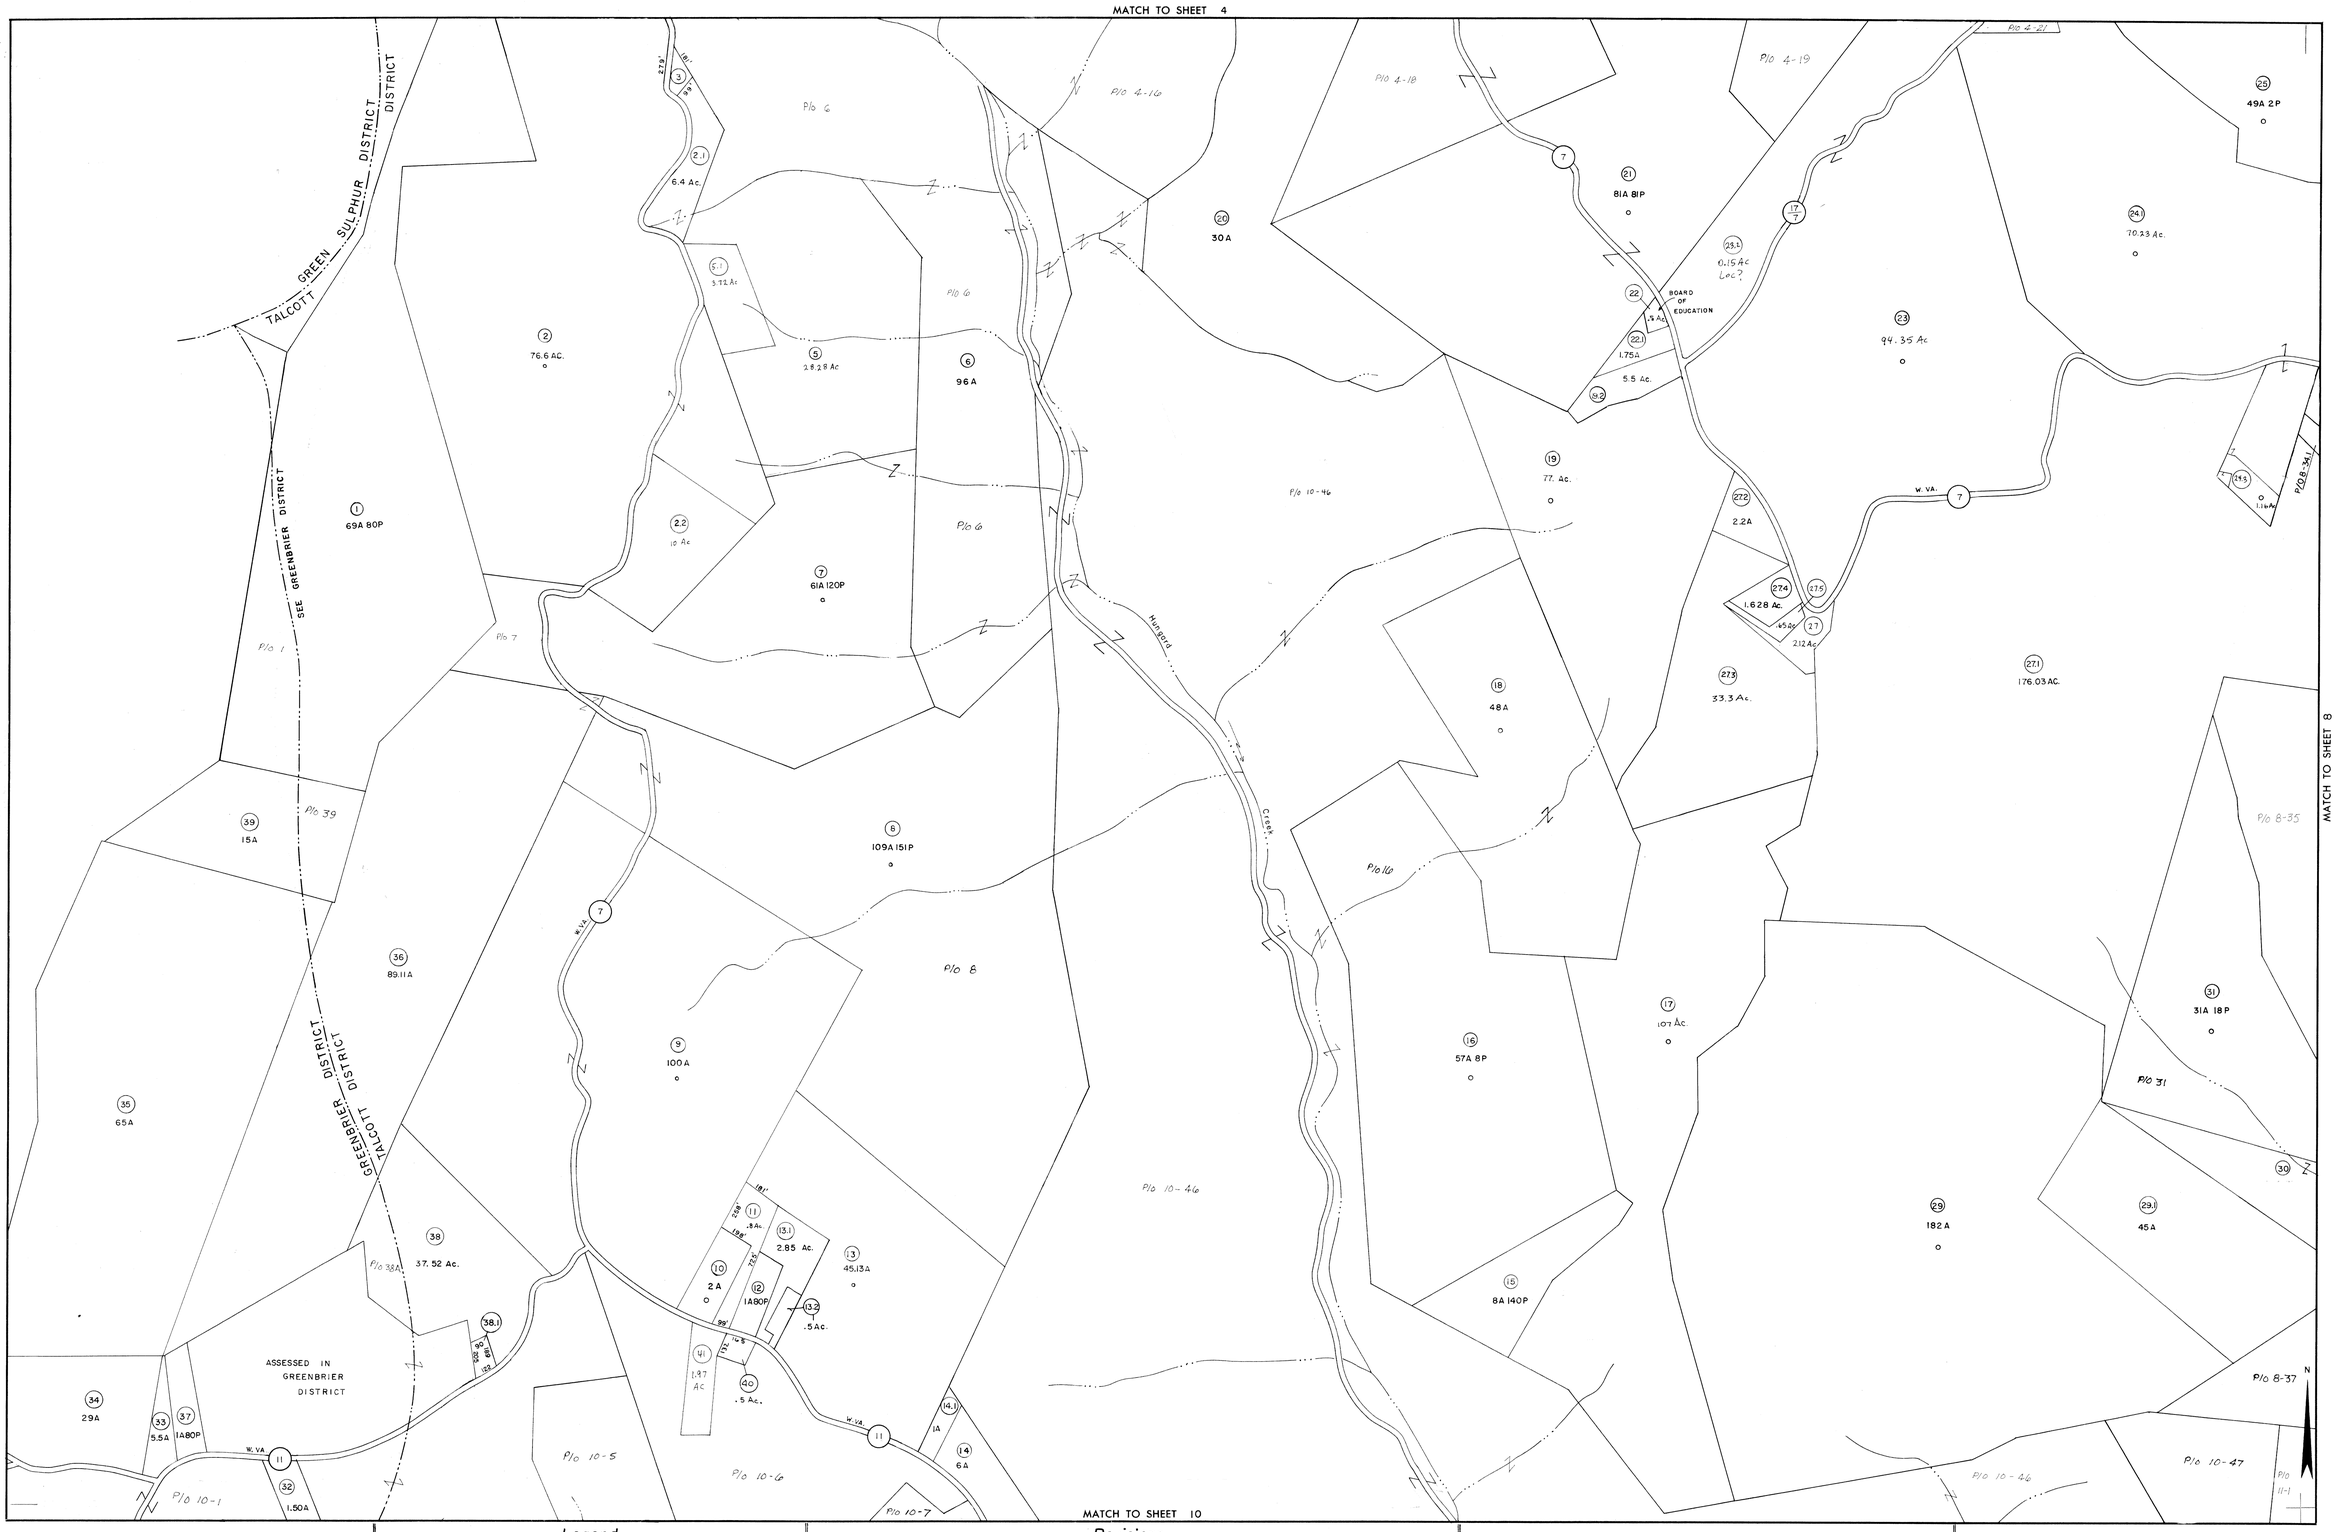

For Tax Purposes Only

Prepared by

AIR SURVEY CORPORATION

1101 Lee Highway Arlington 9, Virginia

Legend

Property line		Original lot line	
Edge of pavement or roadway		Deed lot number in parenthesis	(15)
Corporation line		Parcel or Index number in circle	(99)
District line		Improvement	
County line		Railroad	

Revisions

1	Rodgers – Feb., – 1962	9	1/04 BAM	17	
2	9/1/72 JHP	10	5/05 BAM	18	
3	9-25-75 JC	11		19	
4	5-31-78 BAH	12		20	
5	6-23-84 B B A	13		21	
6	Revised to 7-1-87 DK	14		22	
7	Revised to 7-1-88 REB	15		23	
8	6-95 AH	16		24	

SUMMERS COUNTY ~ WEST VIRGINIA

Office of Assessor

TALCOTT DISTRICT

City – Town – District:

Map No: 7

Date, Aerial Photography: APRIL 1959 Date, Map: DEC. 1959

Photo No: 6(14) 6(15) Scale: 1" = 400'