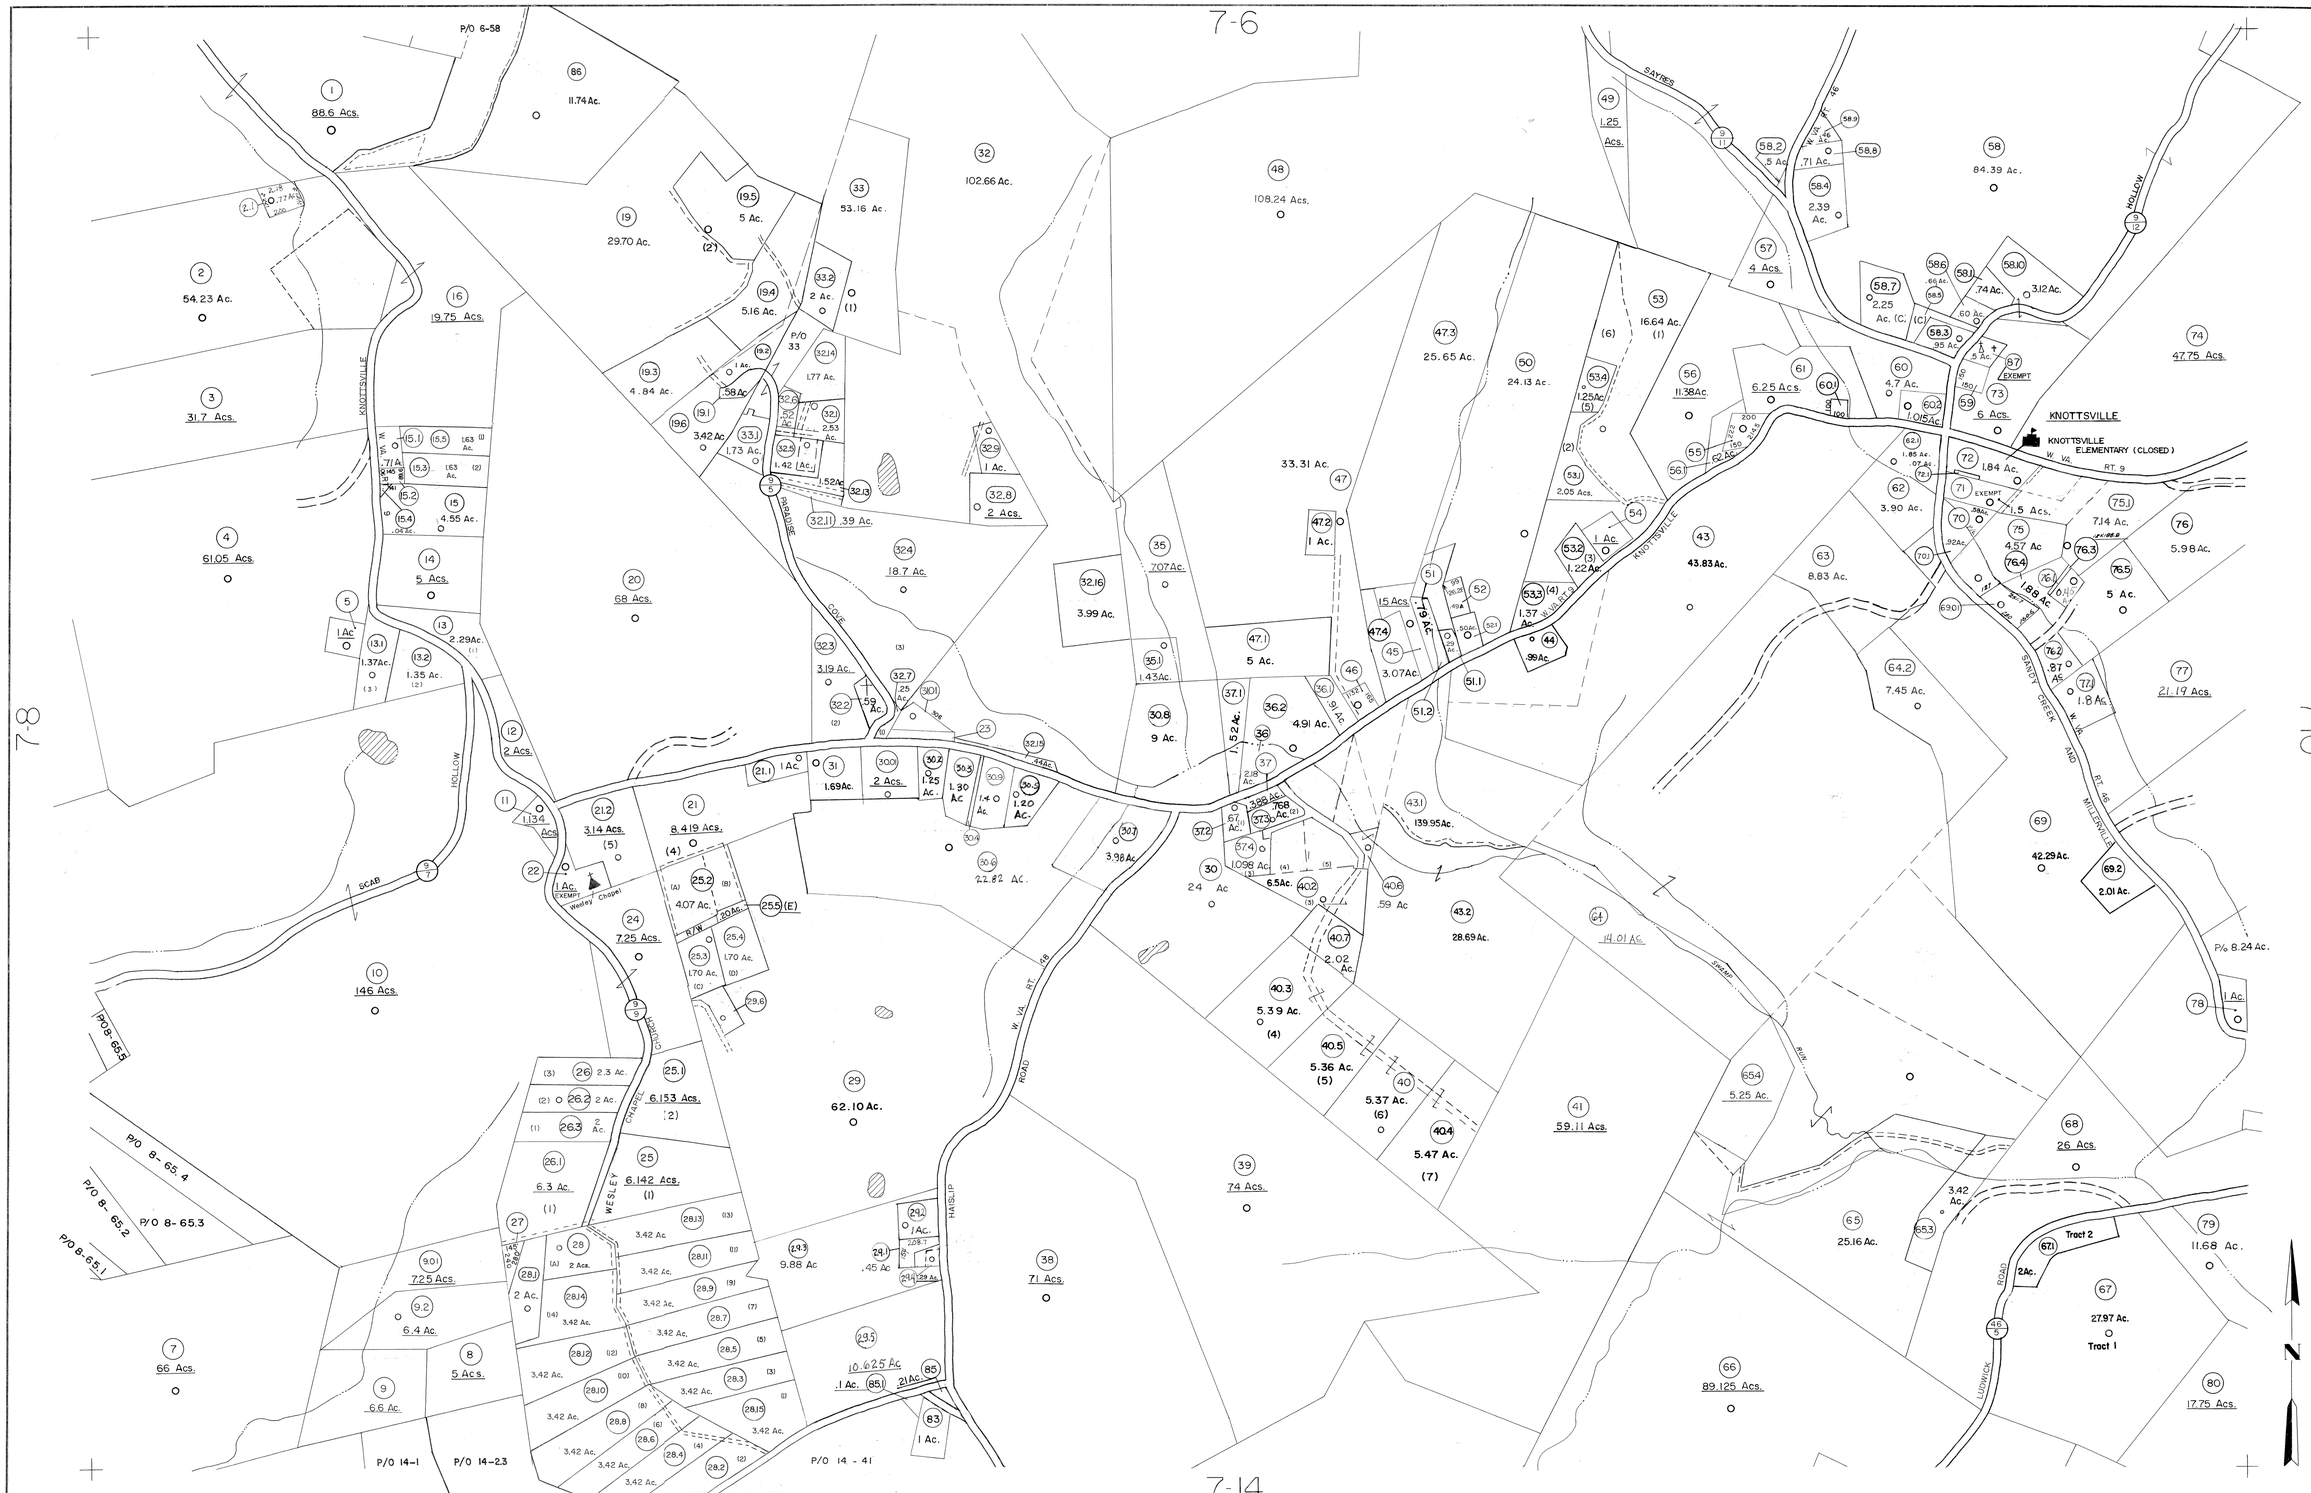

Legend

Property line		Original lot line	
Edge of pavement or roadway		Deed lot number in parenthesis	(15)
Corporation line		Parcel or index number in circle	99
District line		Improvement	
County line		Railroad	
Stream		District Number	13
		Scaled Dimensions	5

Revisions

1	8-1-61	9	Revised to 7-1-87 LHP	17	ESI 11/3/01 DH
2	REVISED TO JULY 1964 ras	10	1-1-89 TRL	18	9/28/03 S&H
3	11-2-77 KJG	11	OGIS 4-8-91 JB	19	10-13-05 4145
4	Revised to 7-81 LHP	12	EXCALIBUR GRAPHICS 7/91	20	
5	JULY,1982 TRL	13	EXCALIBUR GRAPHICS 7/93	21	
6	7-1-83 L.E.S.	14	O.G.I.S 7-4-95 J.E.B	22	
7	7/1/84 R&B	15	10-1-97 J.E.B	23	
8	Revised to 7-1-85 LHP	16	SLS INC. 11/10/99 JWM	24	

For Tax Purposes Only

Prepared by
American Air Surveys, Inc.
Pittsburgh, Pa.

COUNTY of TAYLOR

Office of Assessor

GRAFTON, W. VA.

KNOTTSVILLE DISTRICT

District 7 Map No. 9

Date, Aerial Photography: 1960 Date, Map: March 31, 1961

Photo No.: 244 Scale: 1" = 400'